




NOTE:
PLEASE VERIFY
ALL DIMENSIONS
IN FIELD

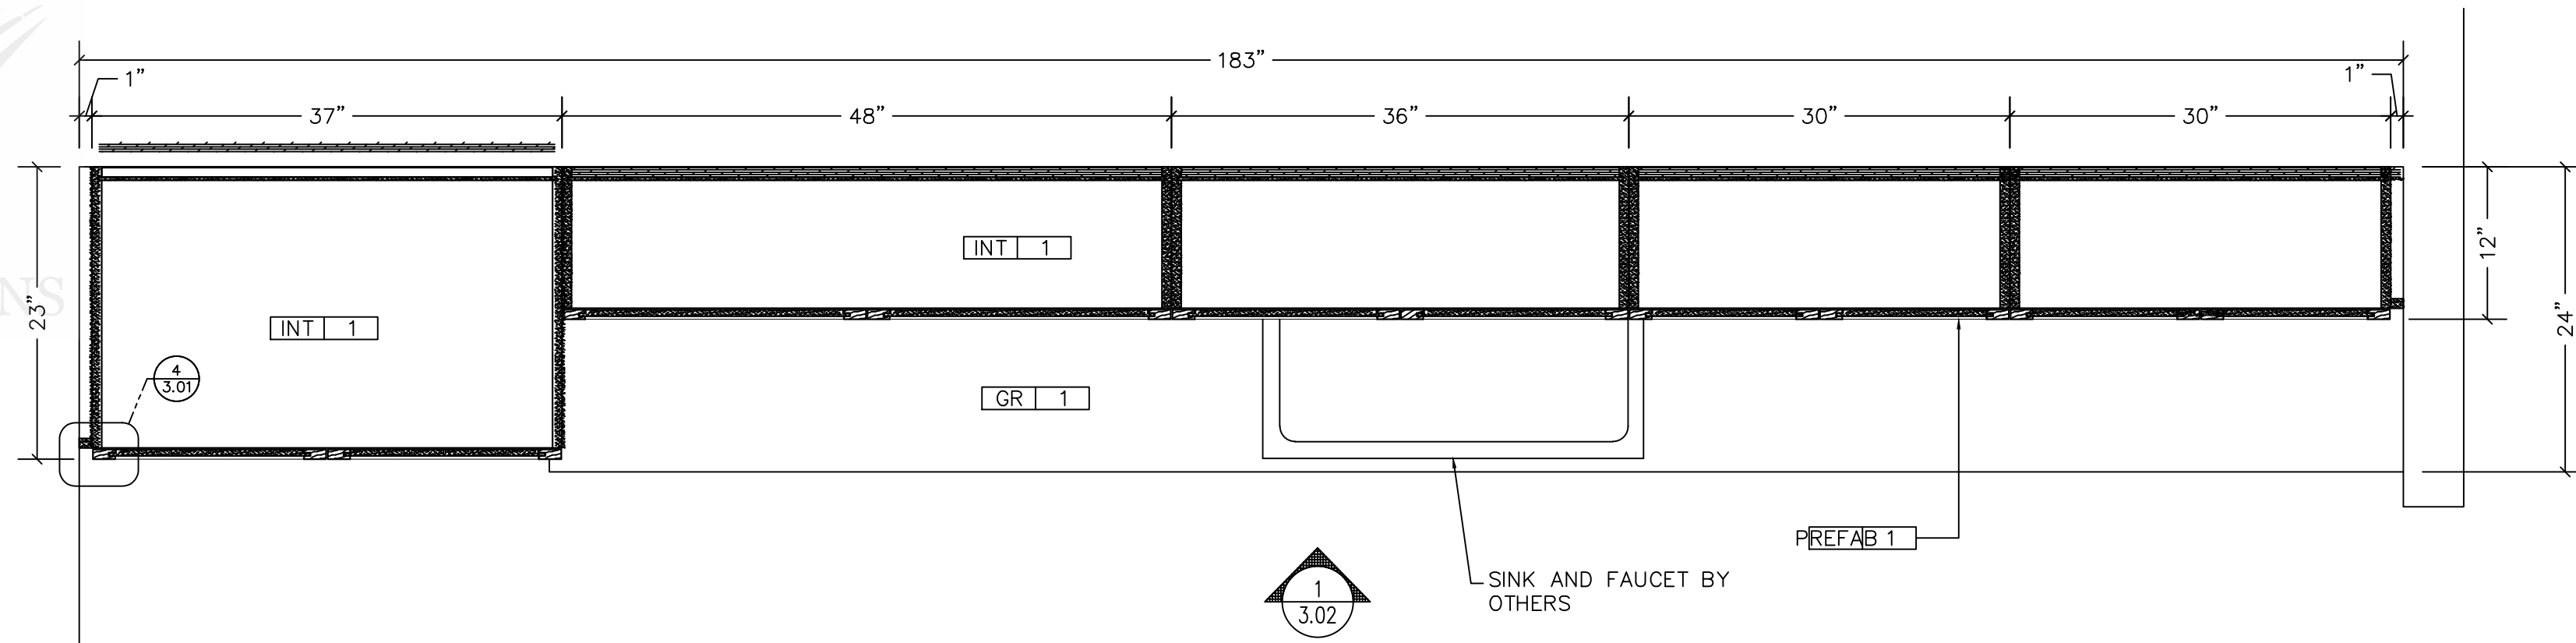


1 PLAN SECTION
3.01 SCALE: 1"=12" ARCH. REF.: 1/ID160

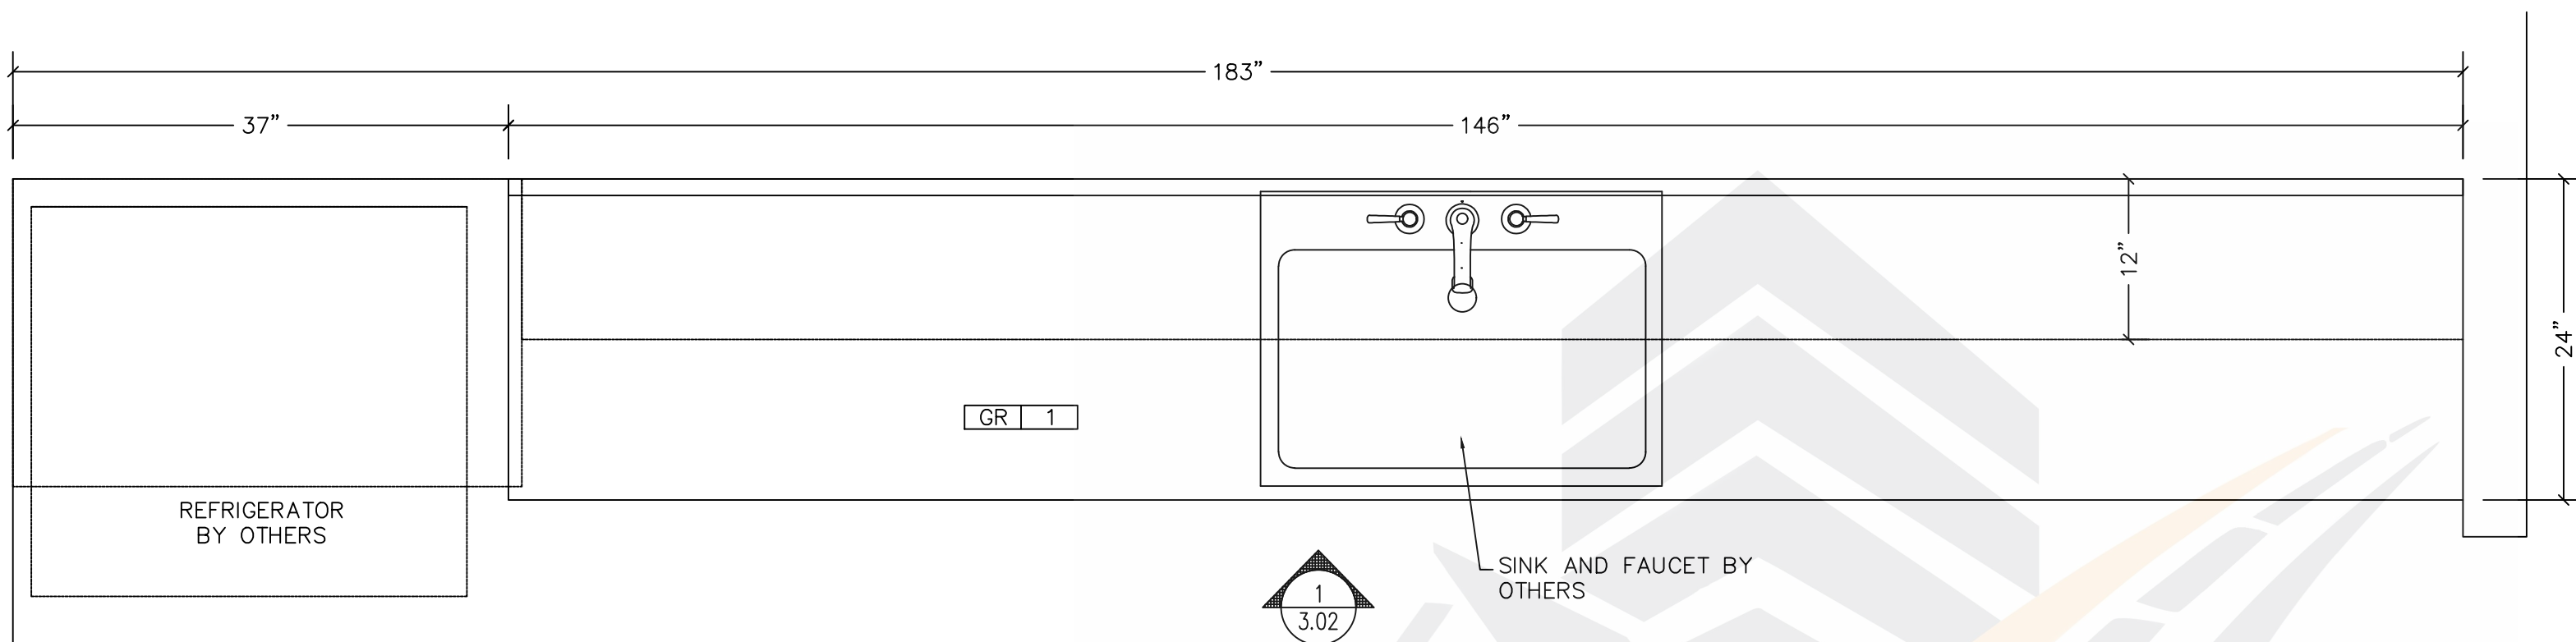






2 PLAN
3.01 SCALE: 1"=12" ARCH. REF.: 1/ID160

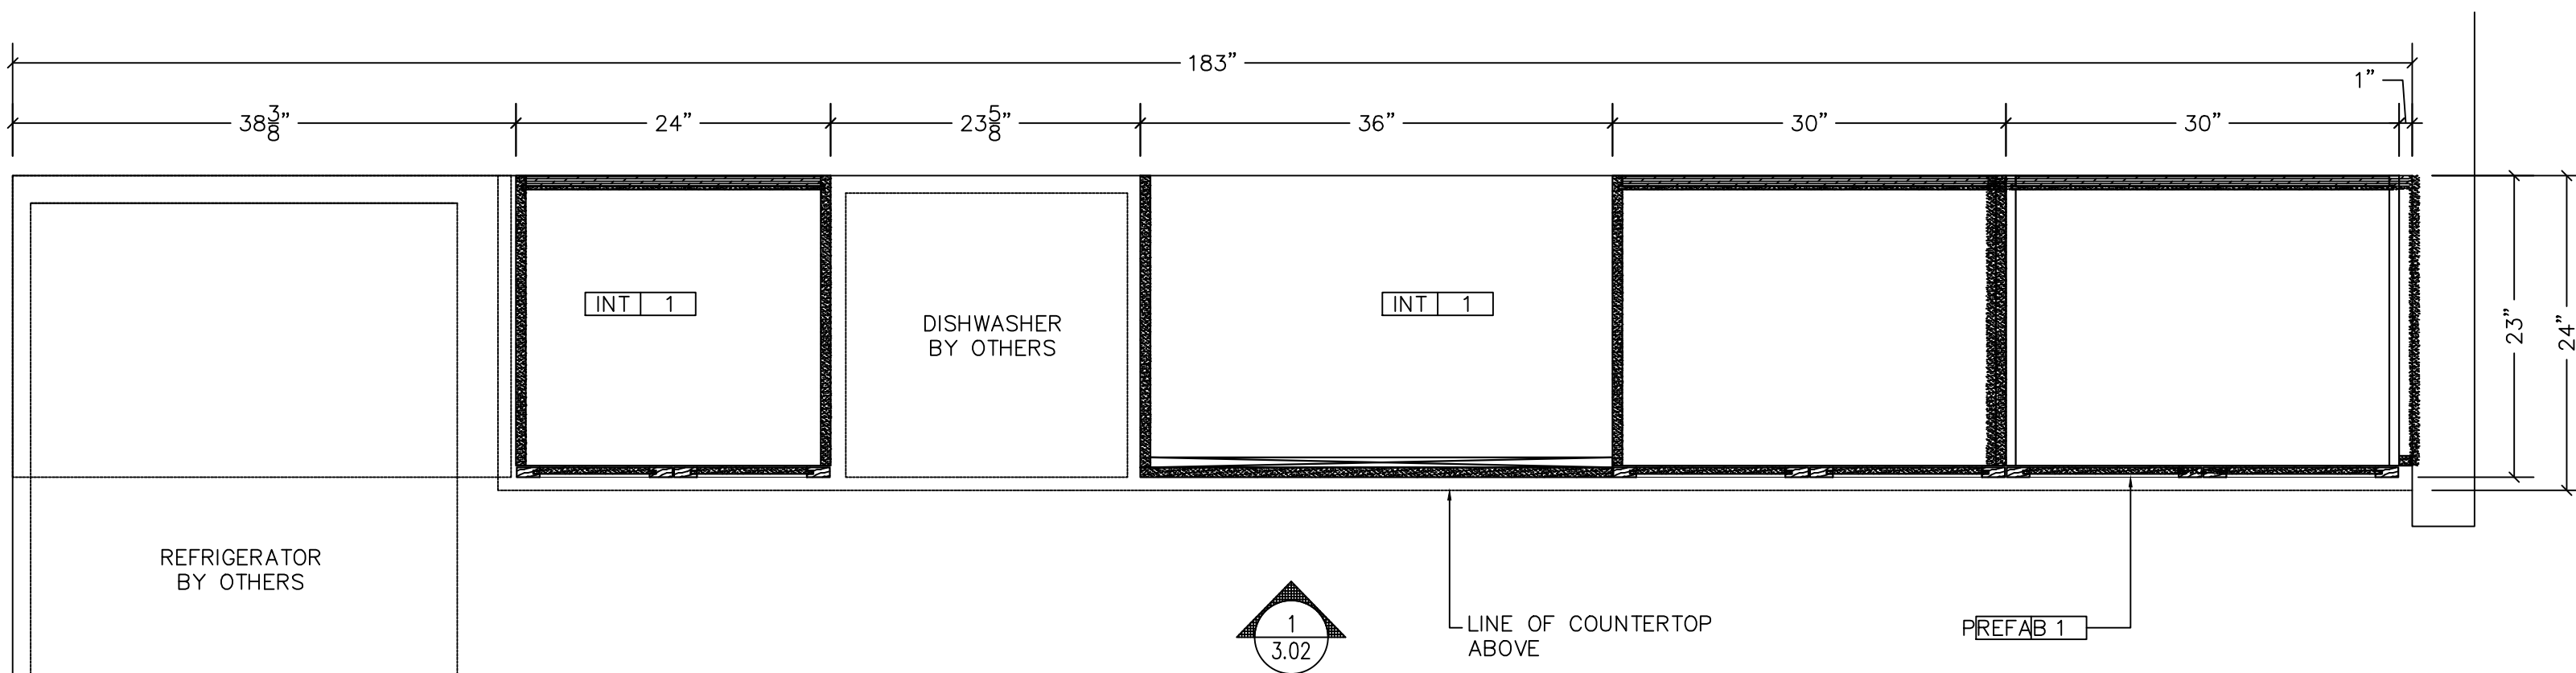


3 PLAN SECTION
3.01 SCALE: 1"=12" ARCH. REF.: 1/ID160

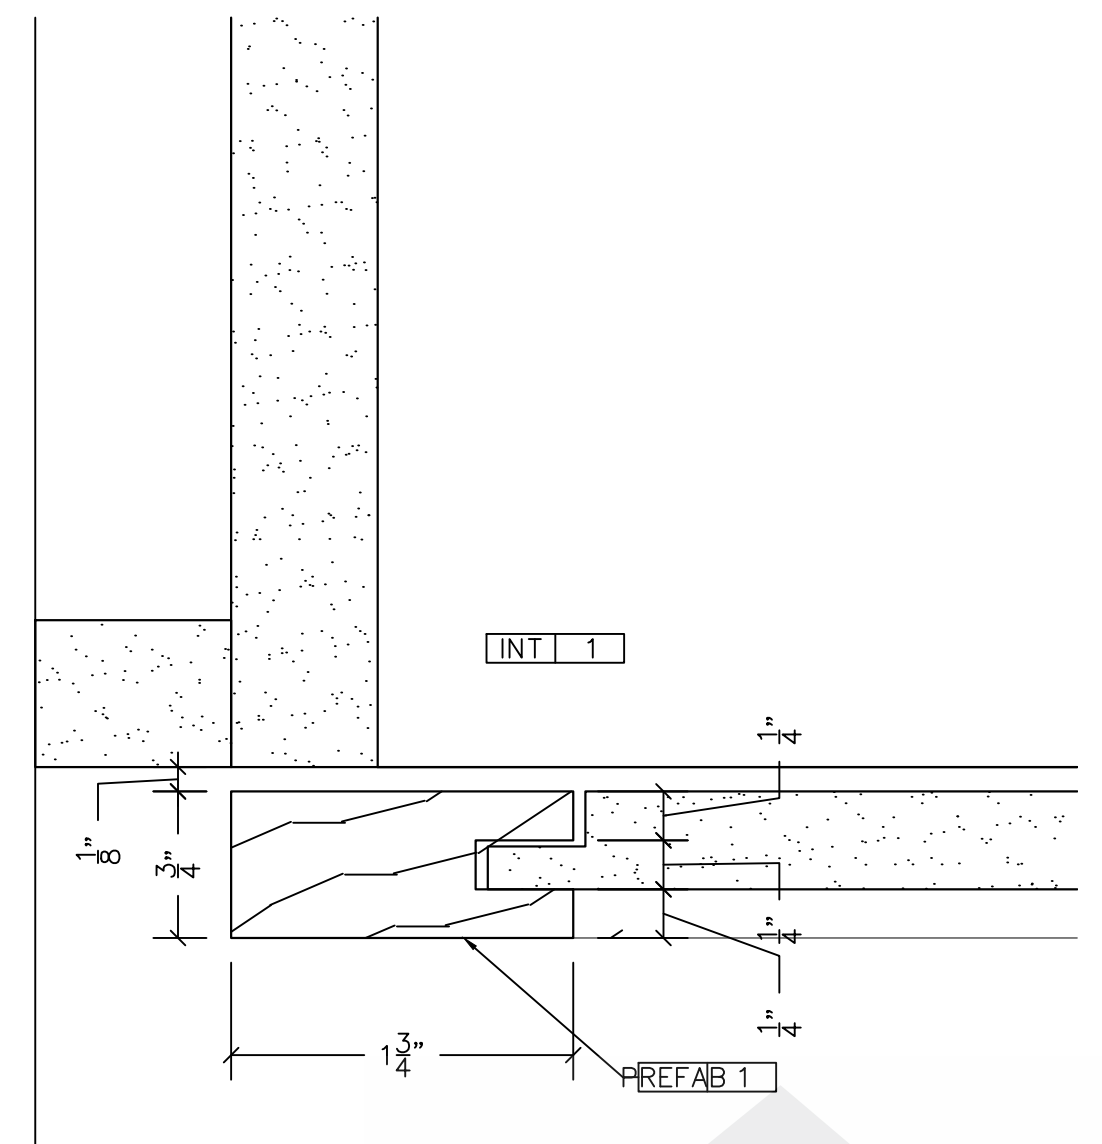


4 DETAIL
3.01 SCALE: 12"=12" ARCH. REF.: NONE

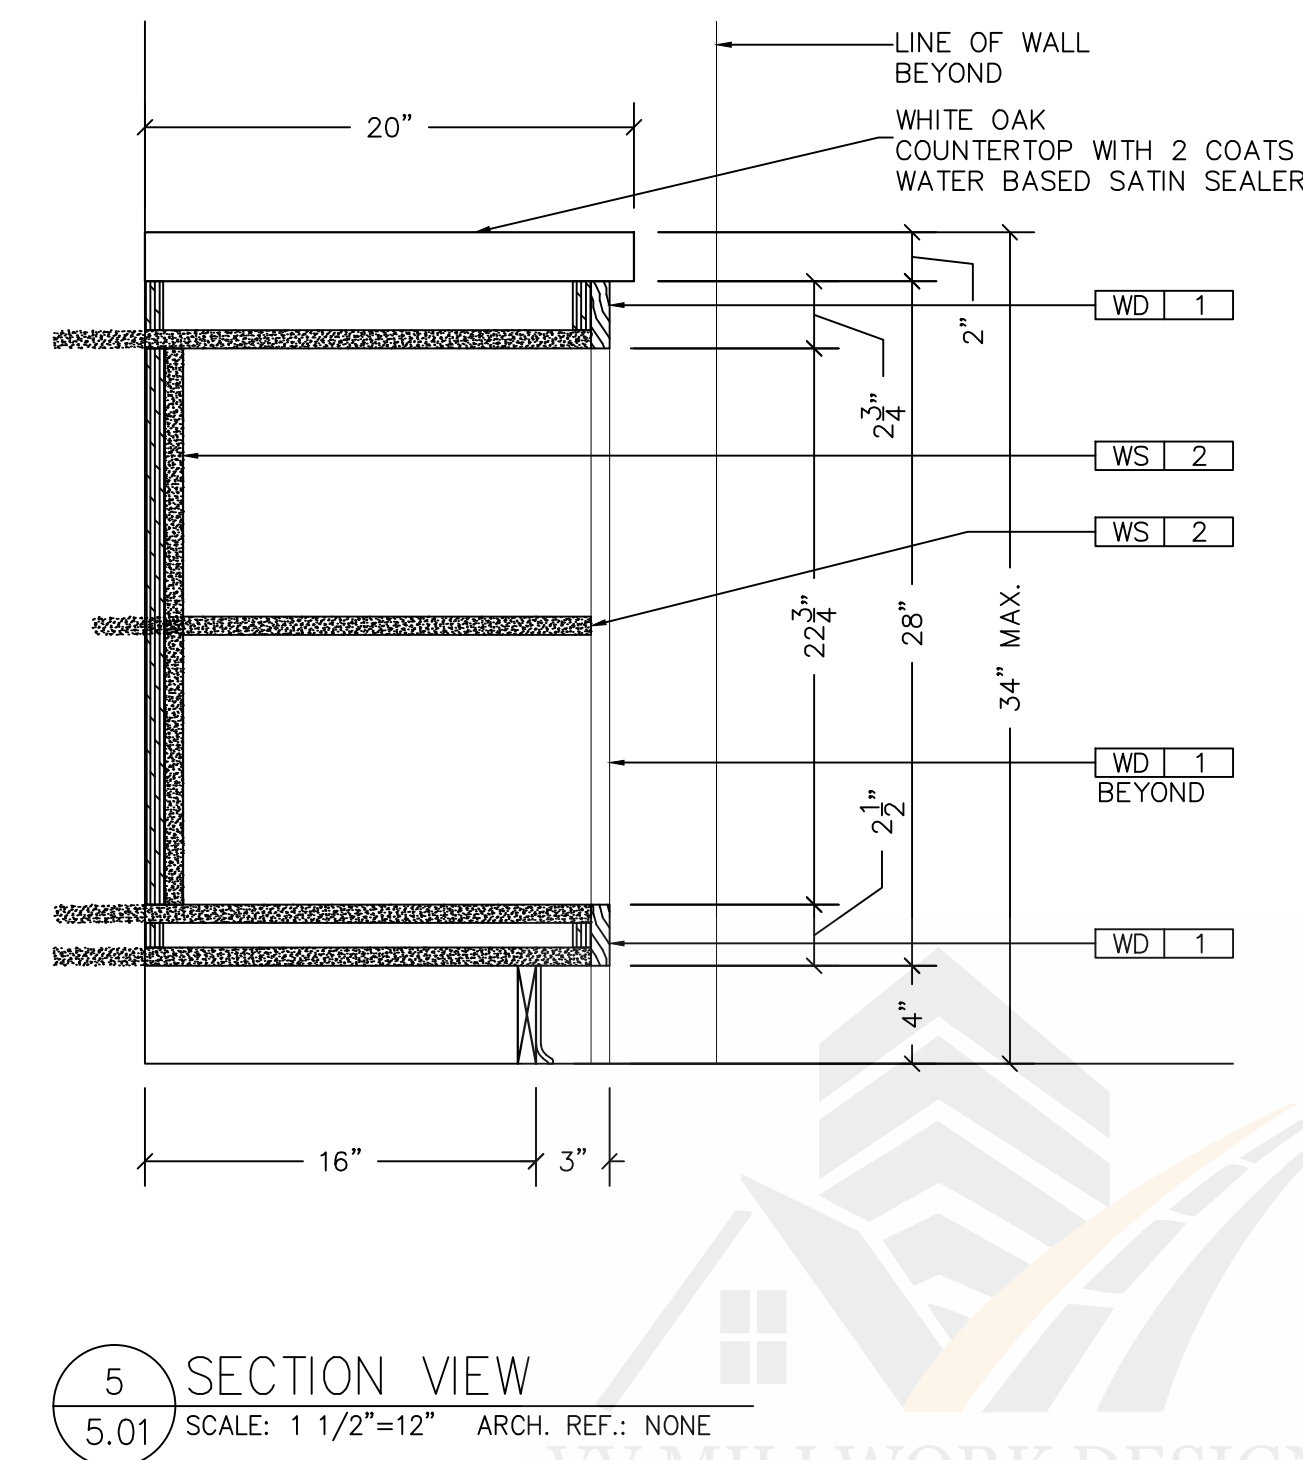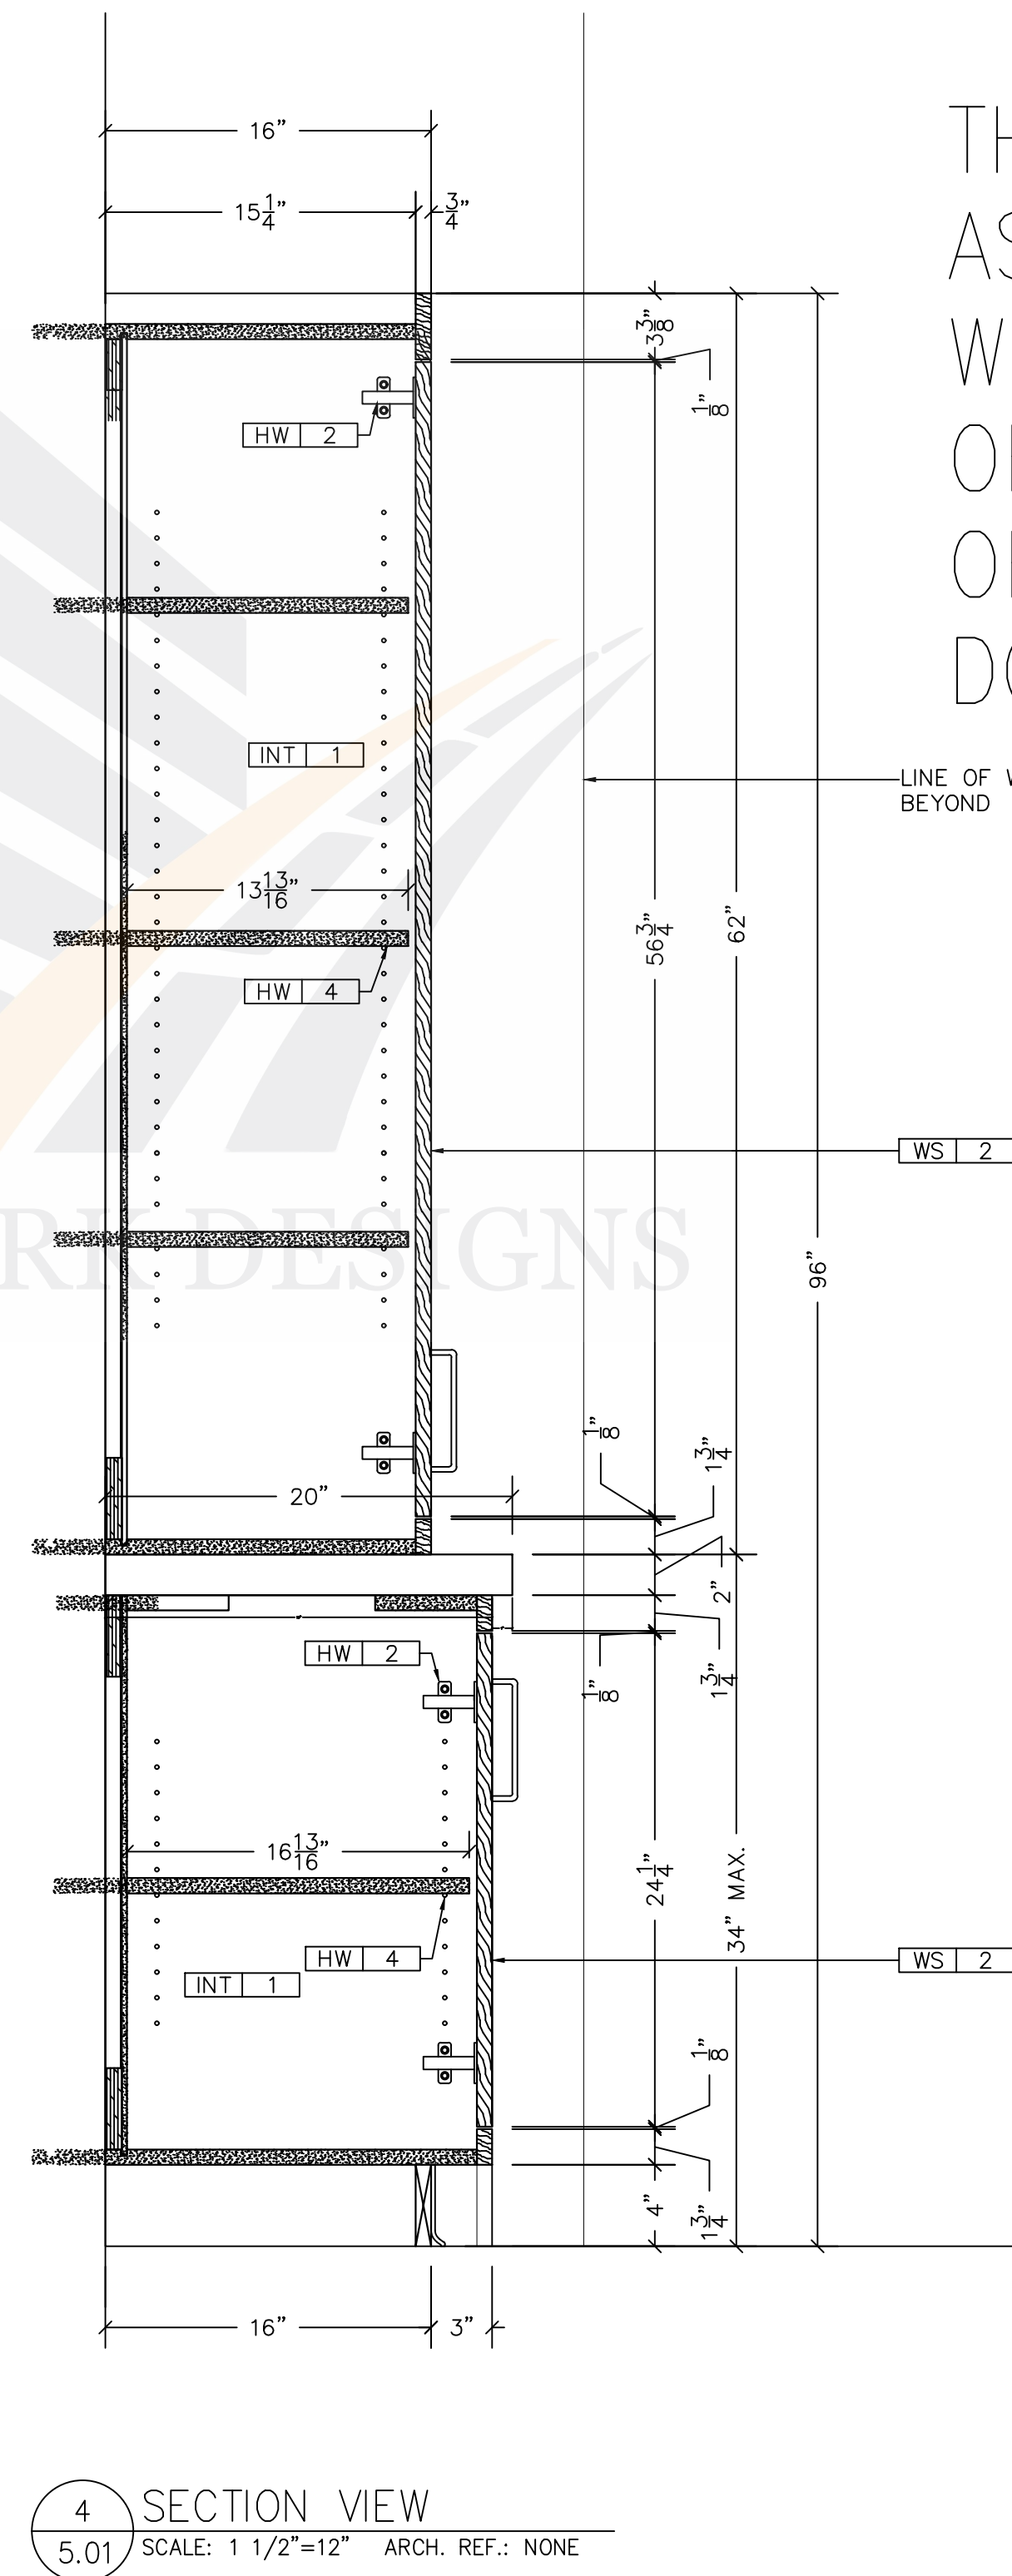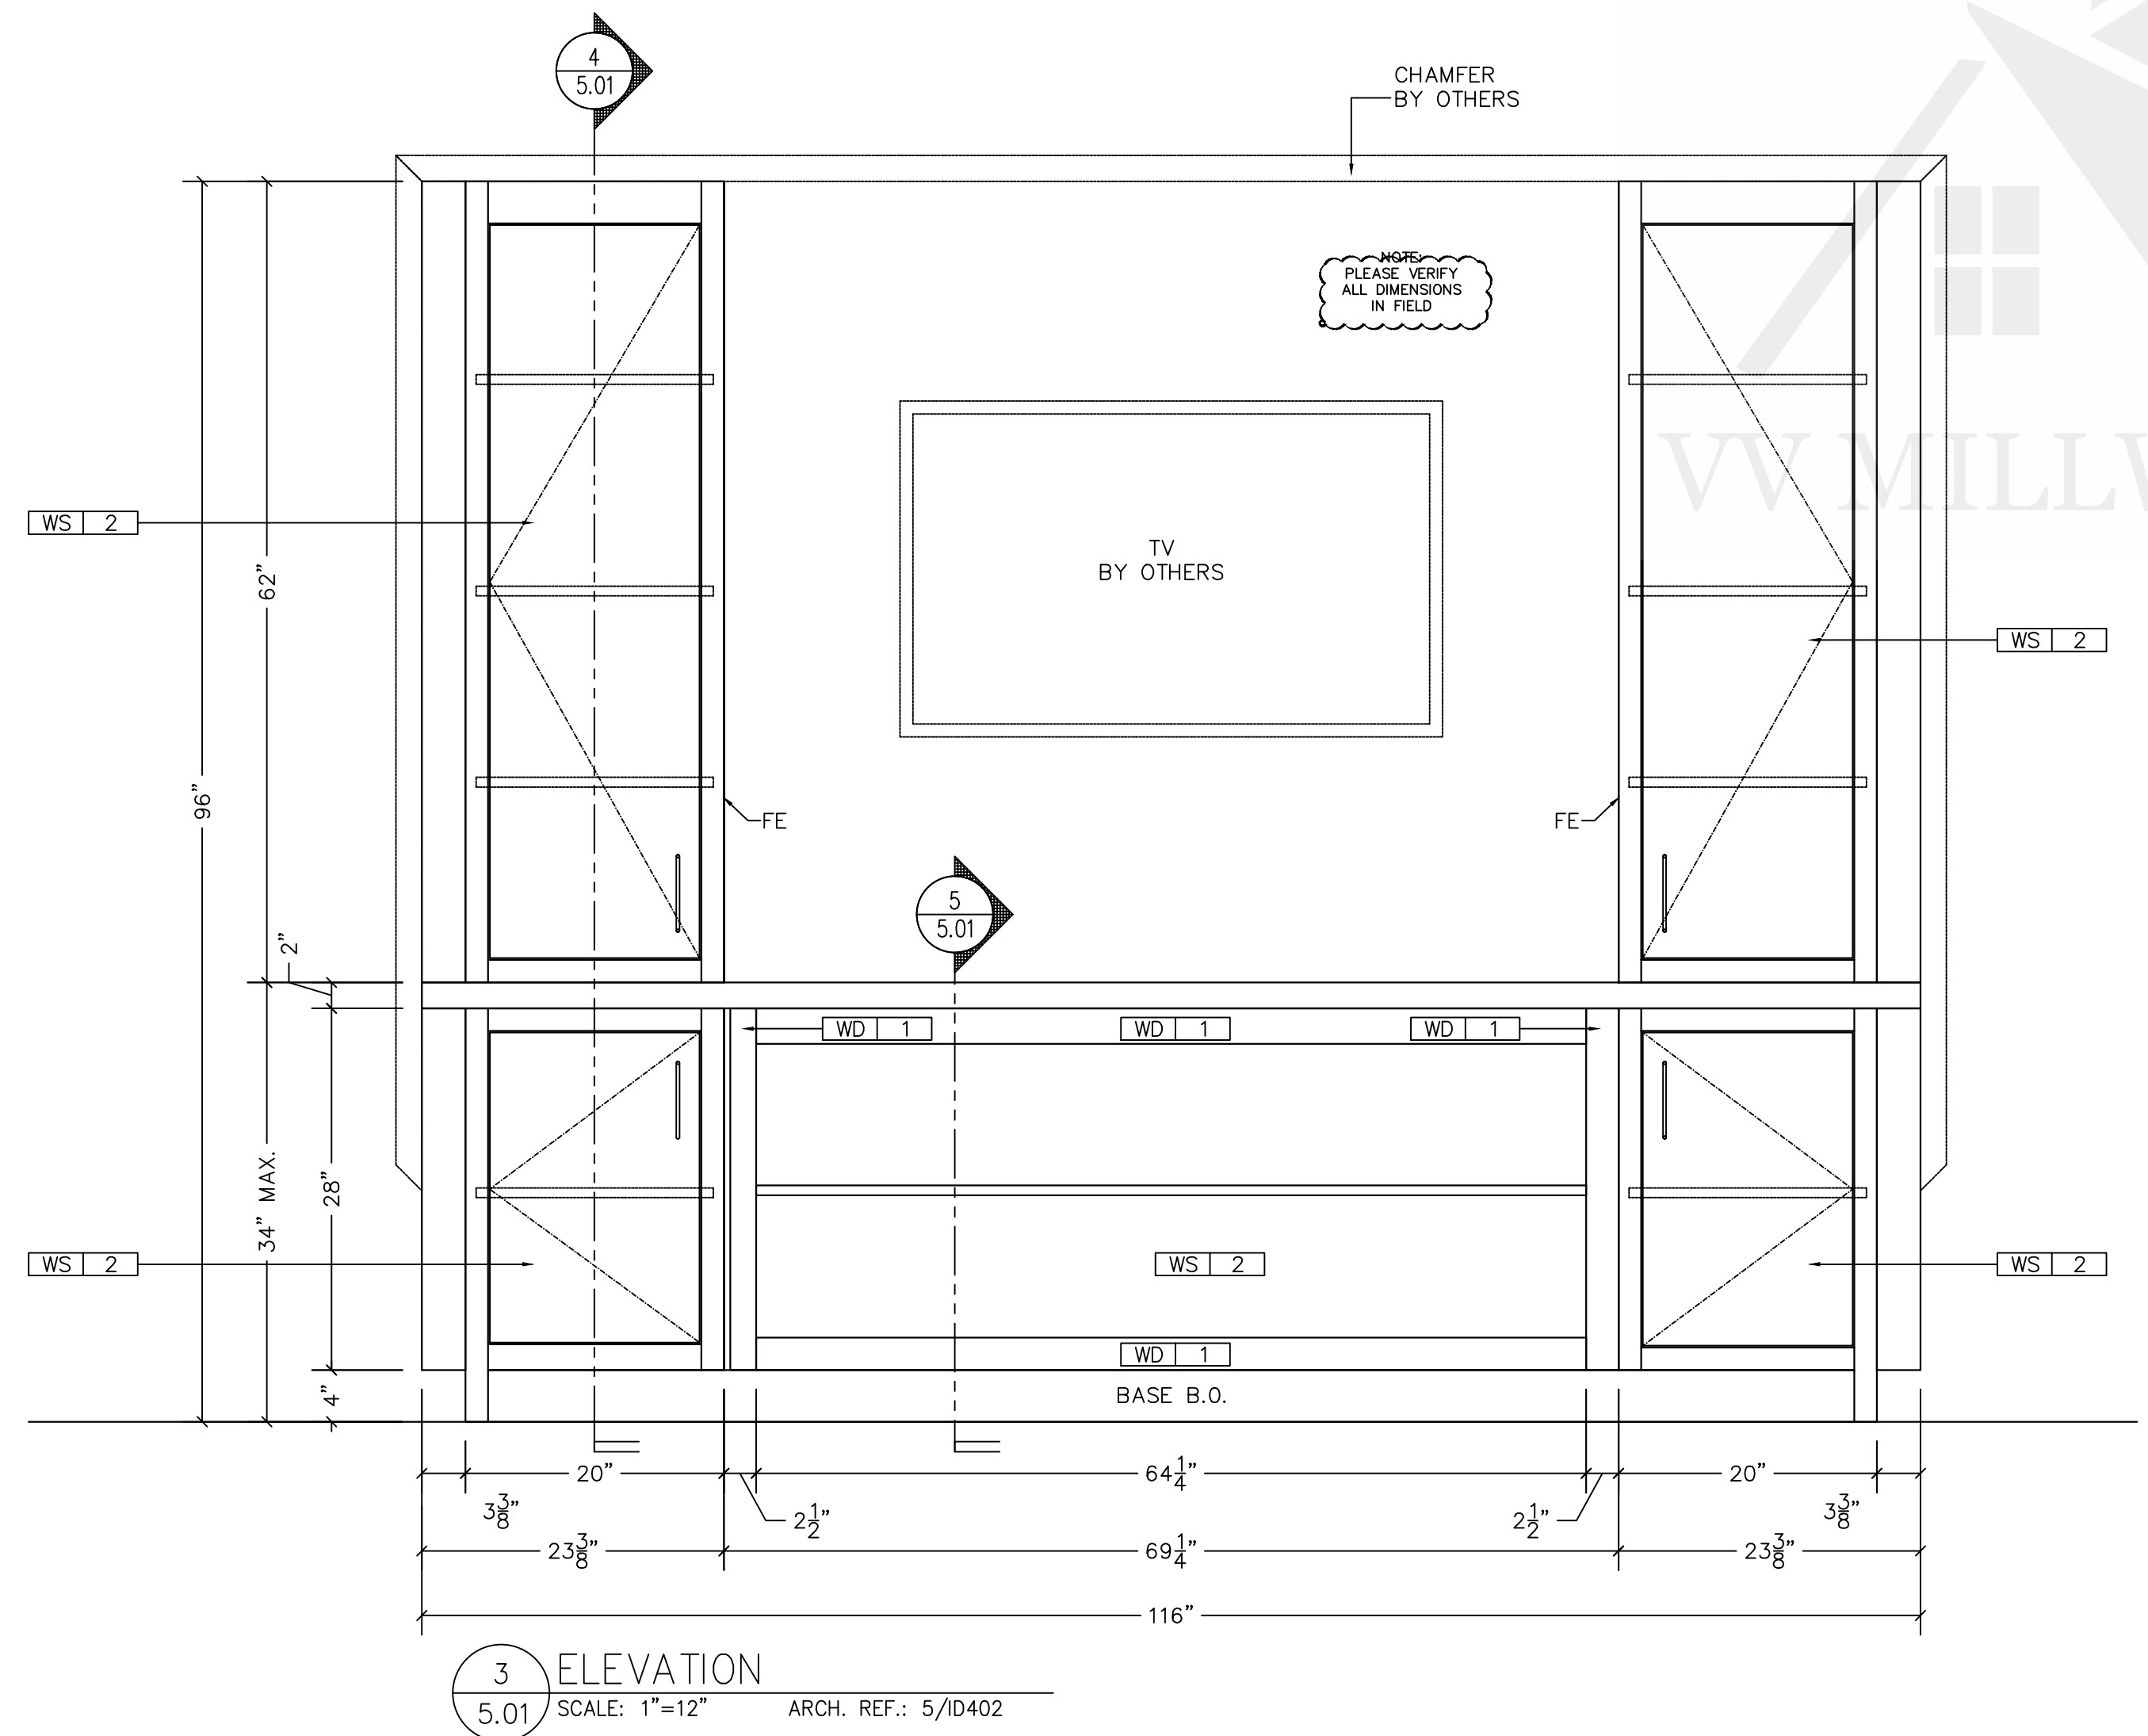
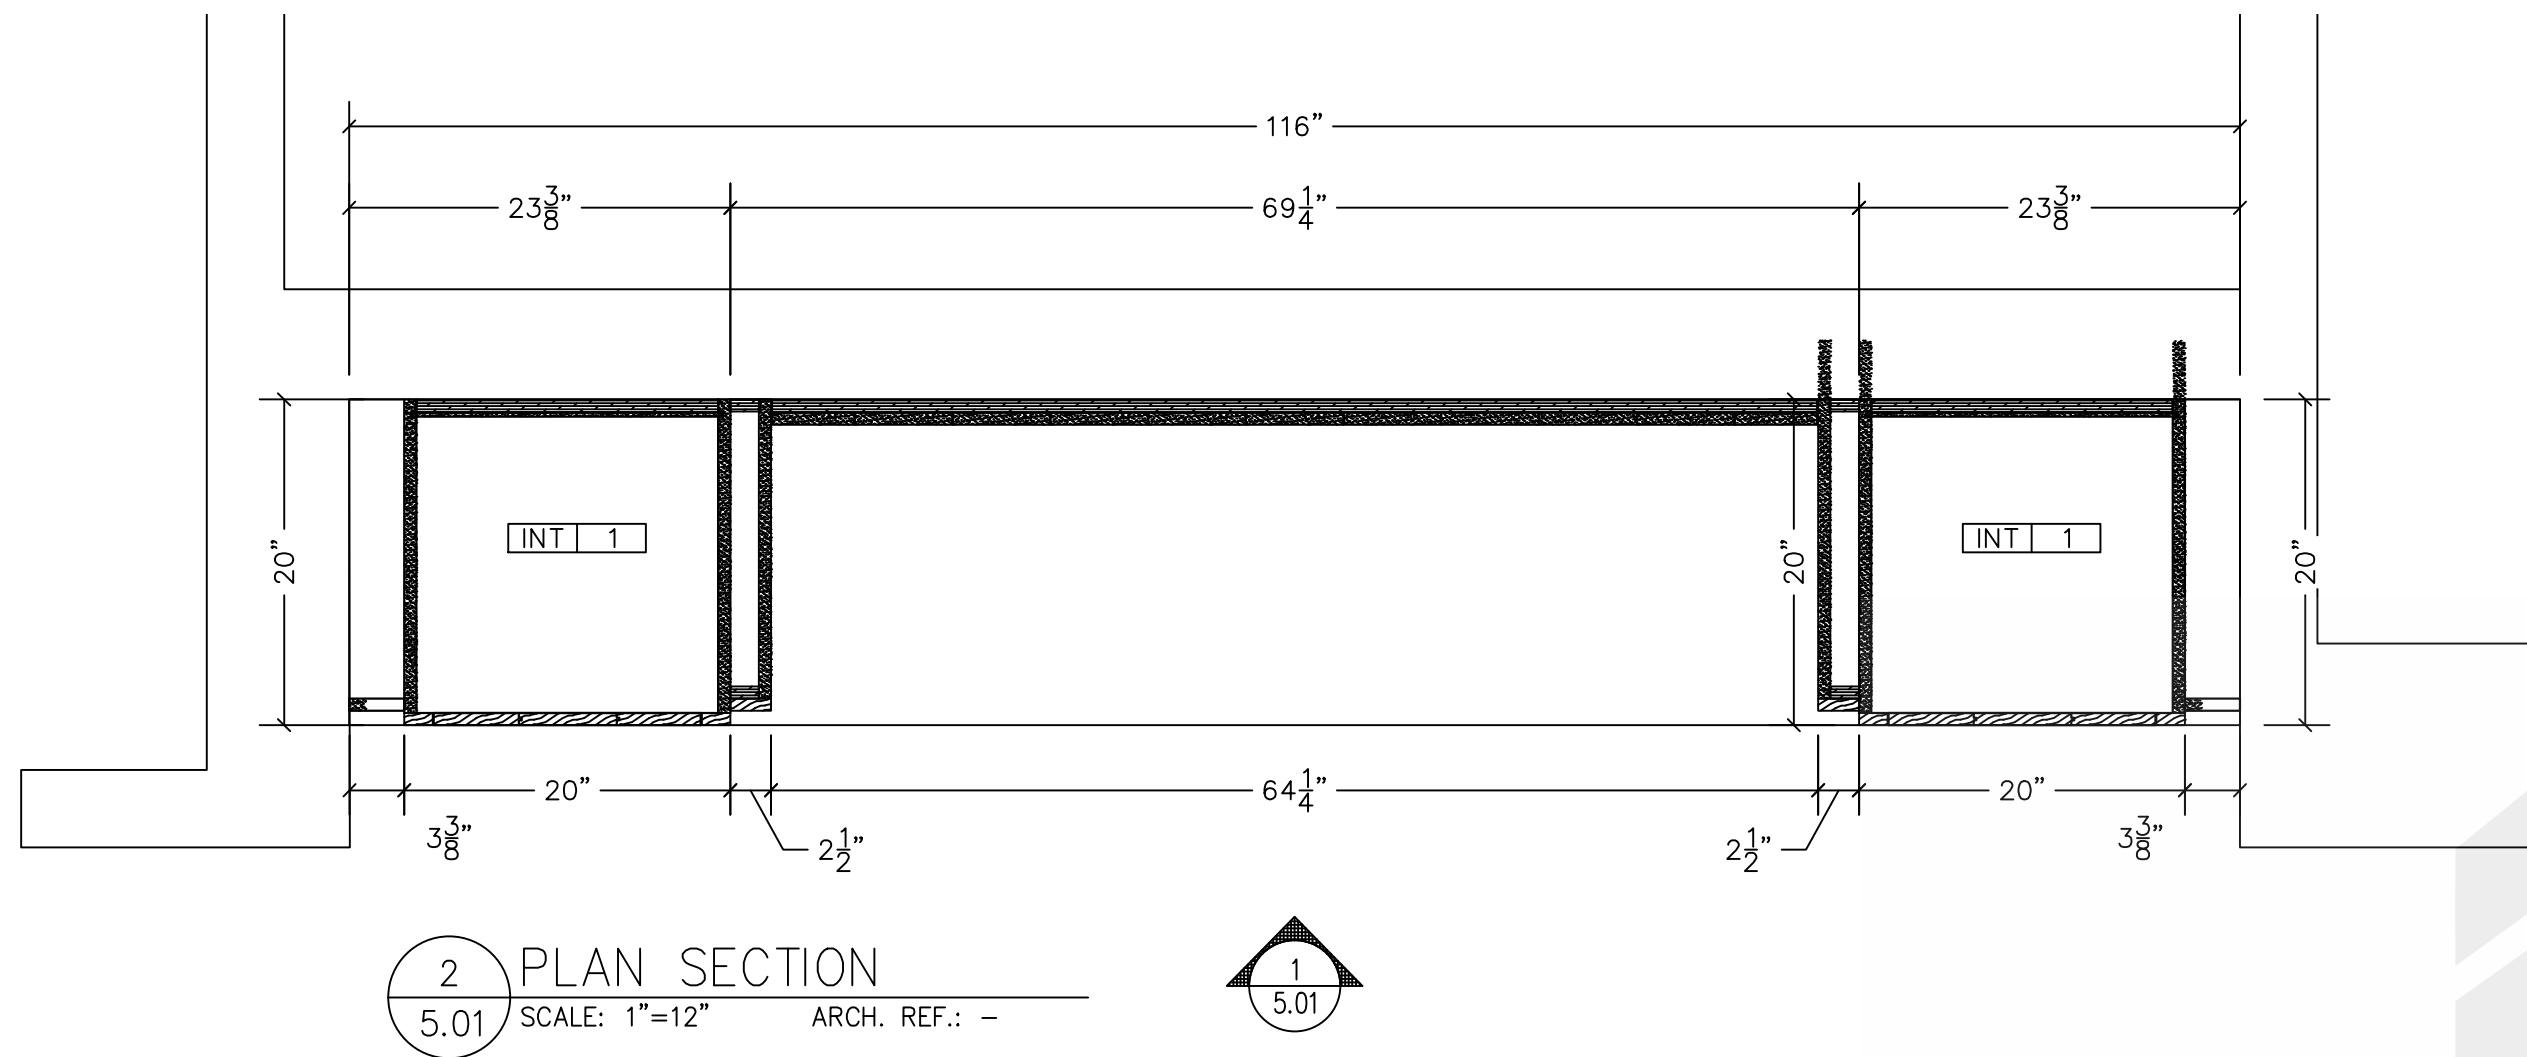
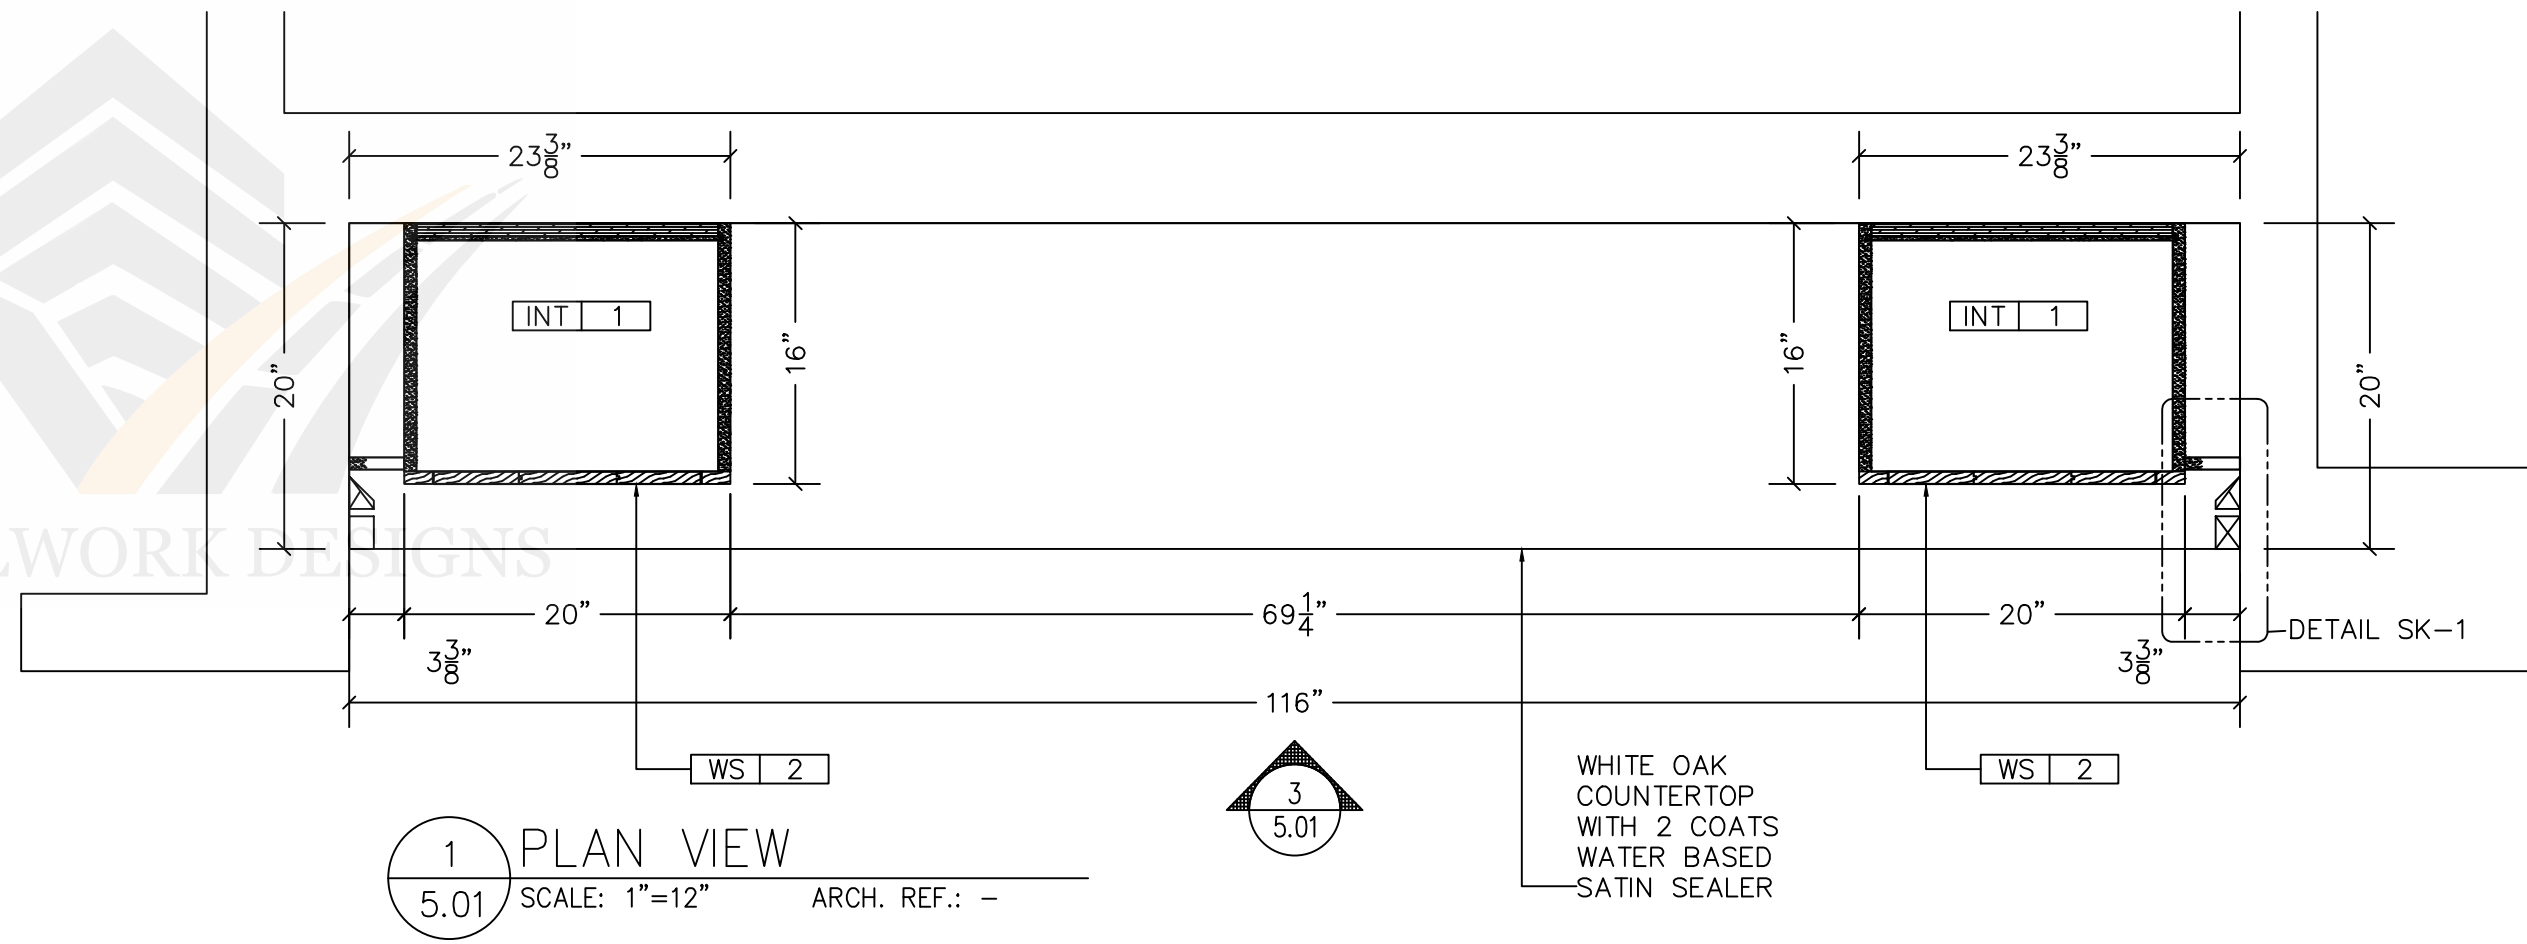


UNCLEAR AS TO HOW THIS BLOCKING TIES INTO CASEWORK




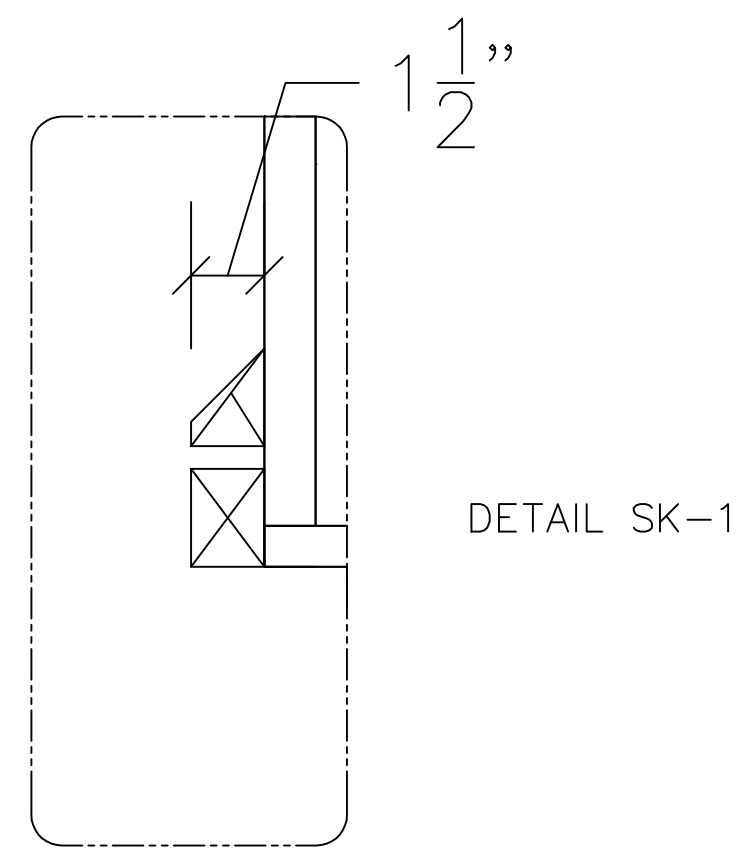


THE CEILING IS THE SAME HEIGHT AS THE CABINET WITH INSET DOORS. WE SUGGEST LOWERING THE HEIGHT OF THE DOOR AND ADDING 1 1/2" OF SCRIBE AT THE TOP FOR DOOR DOOR CLEARANCE

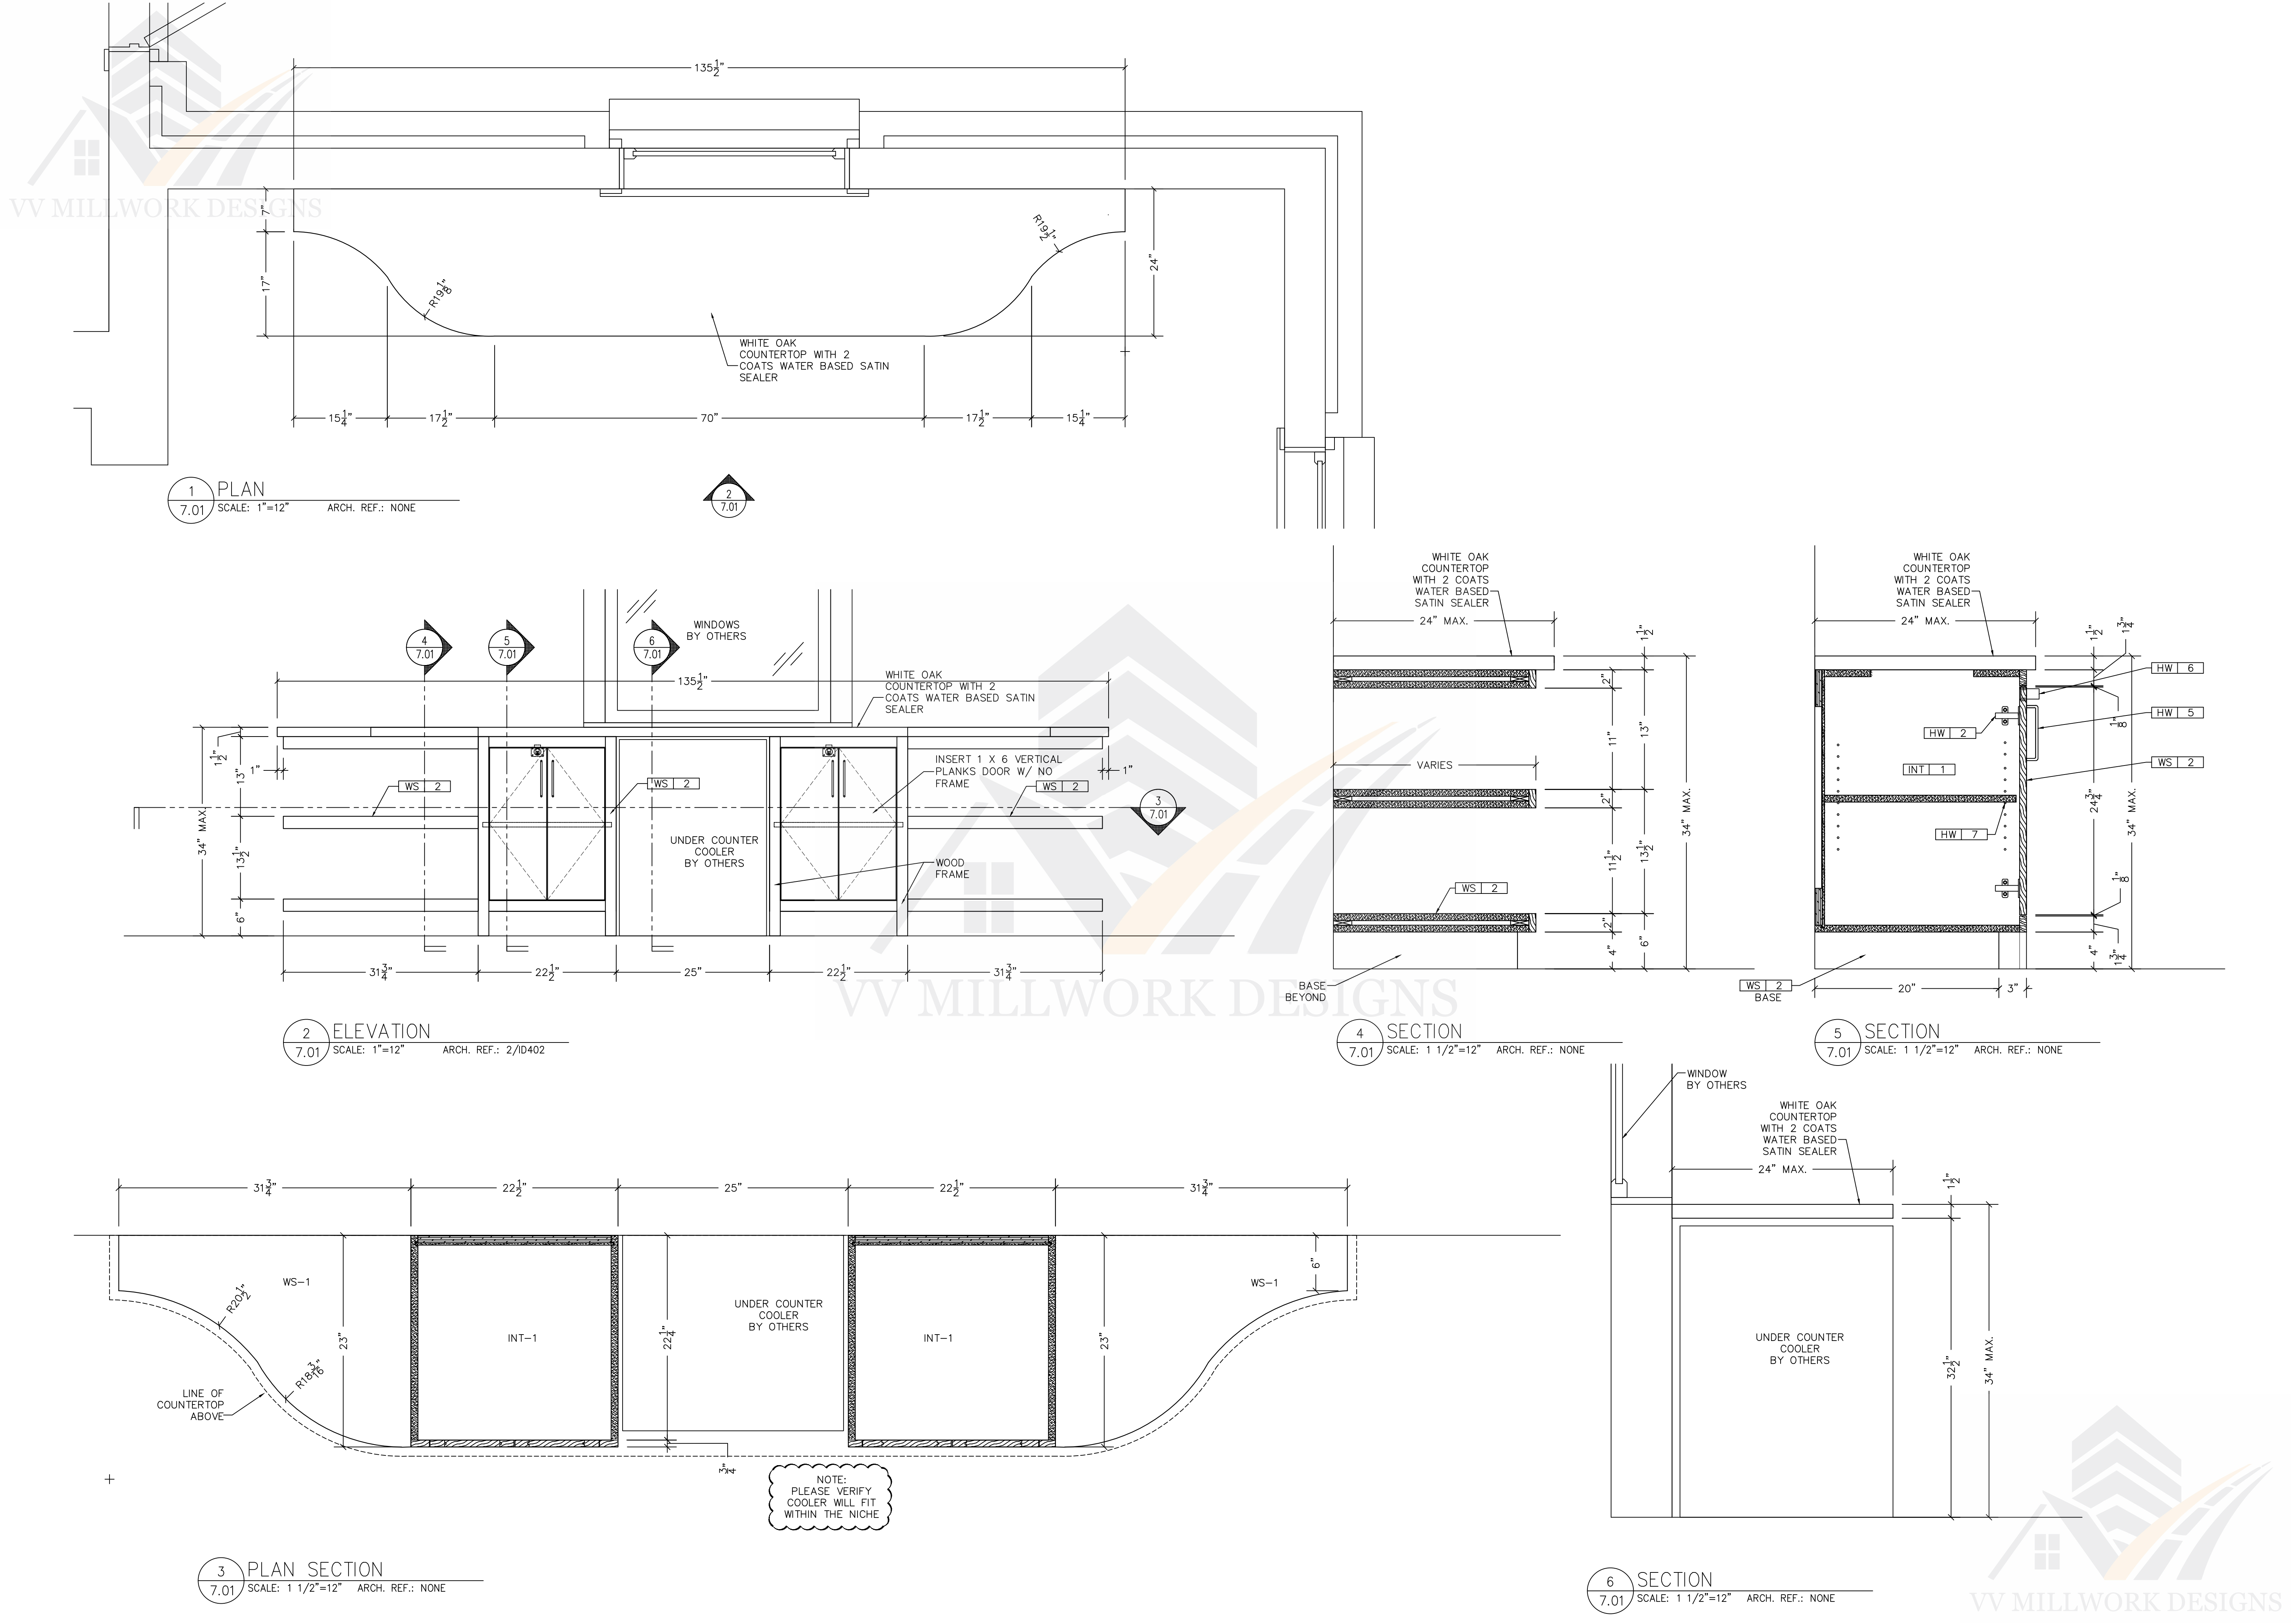


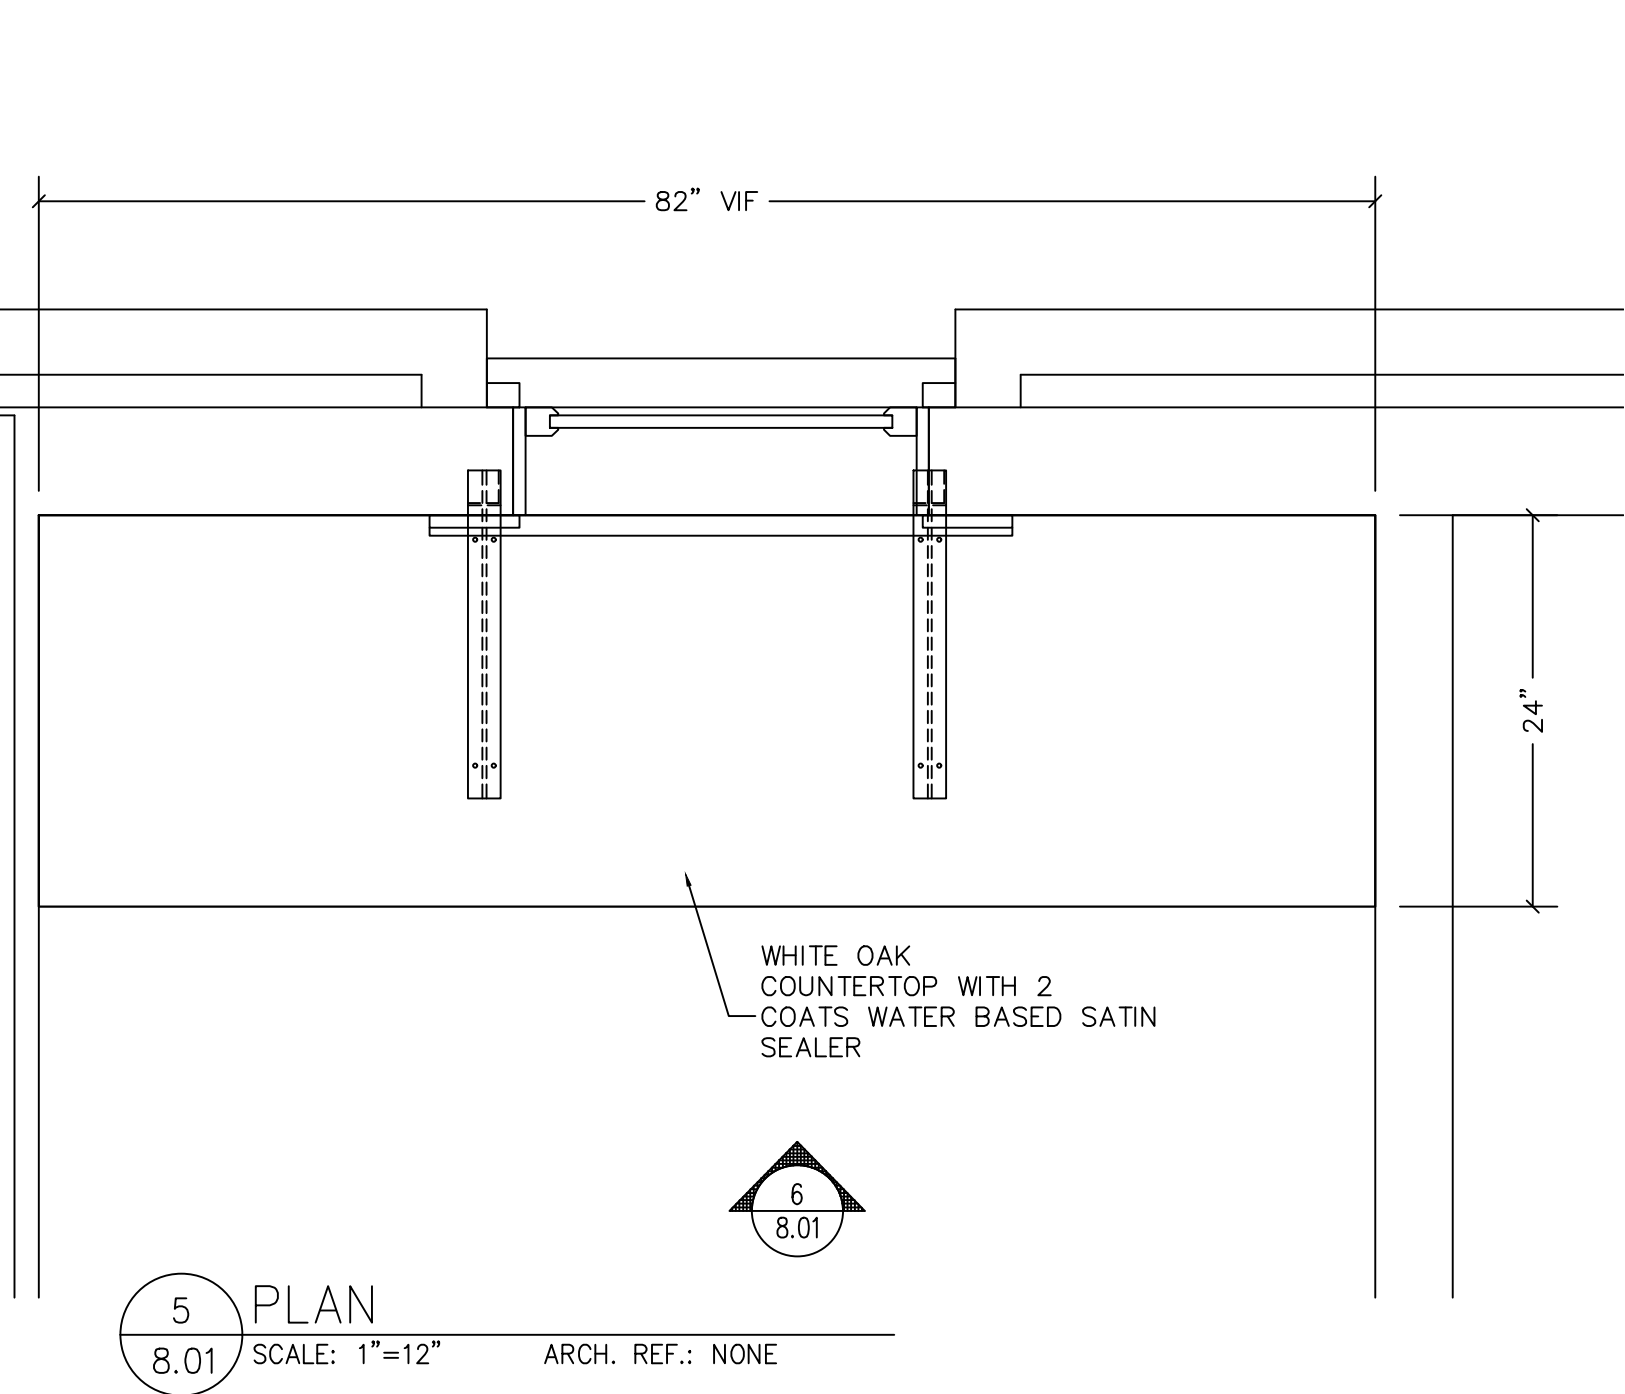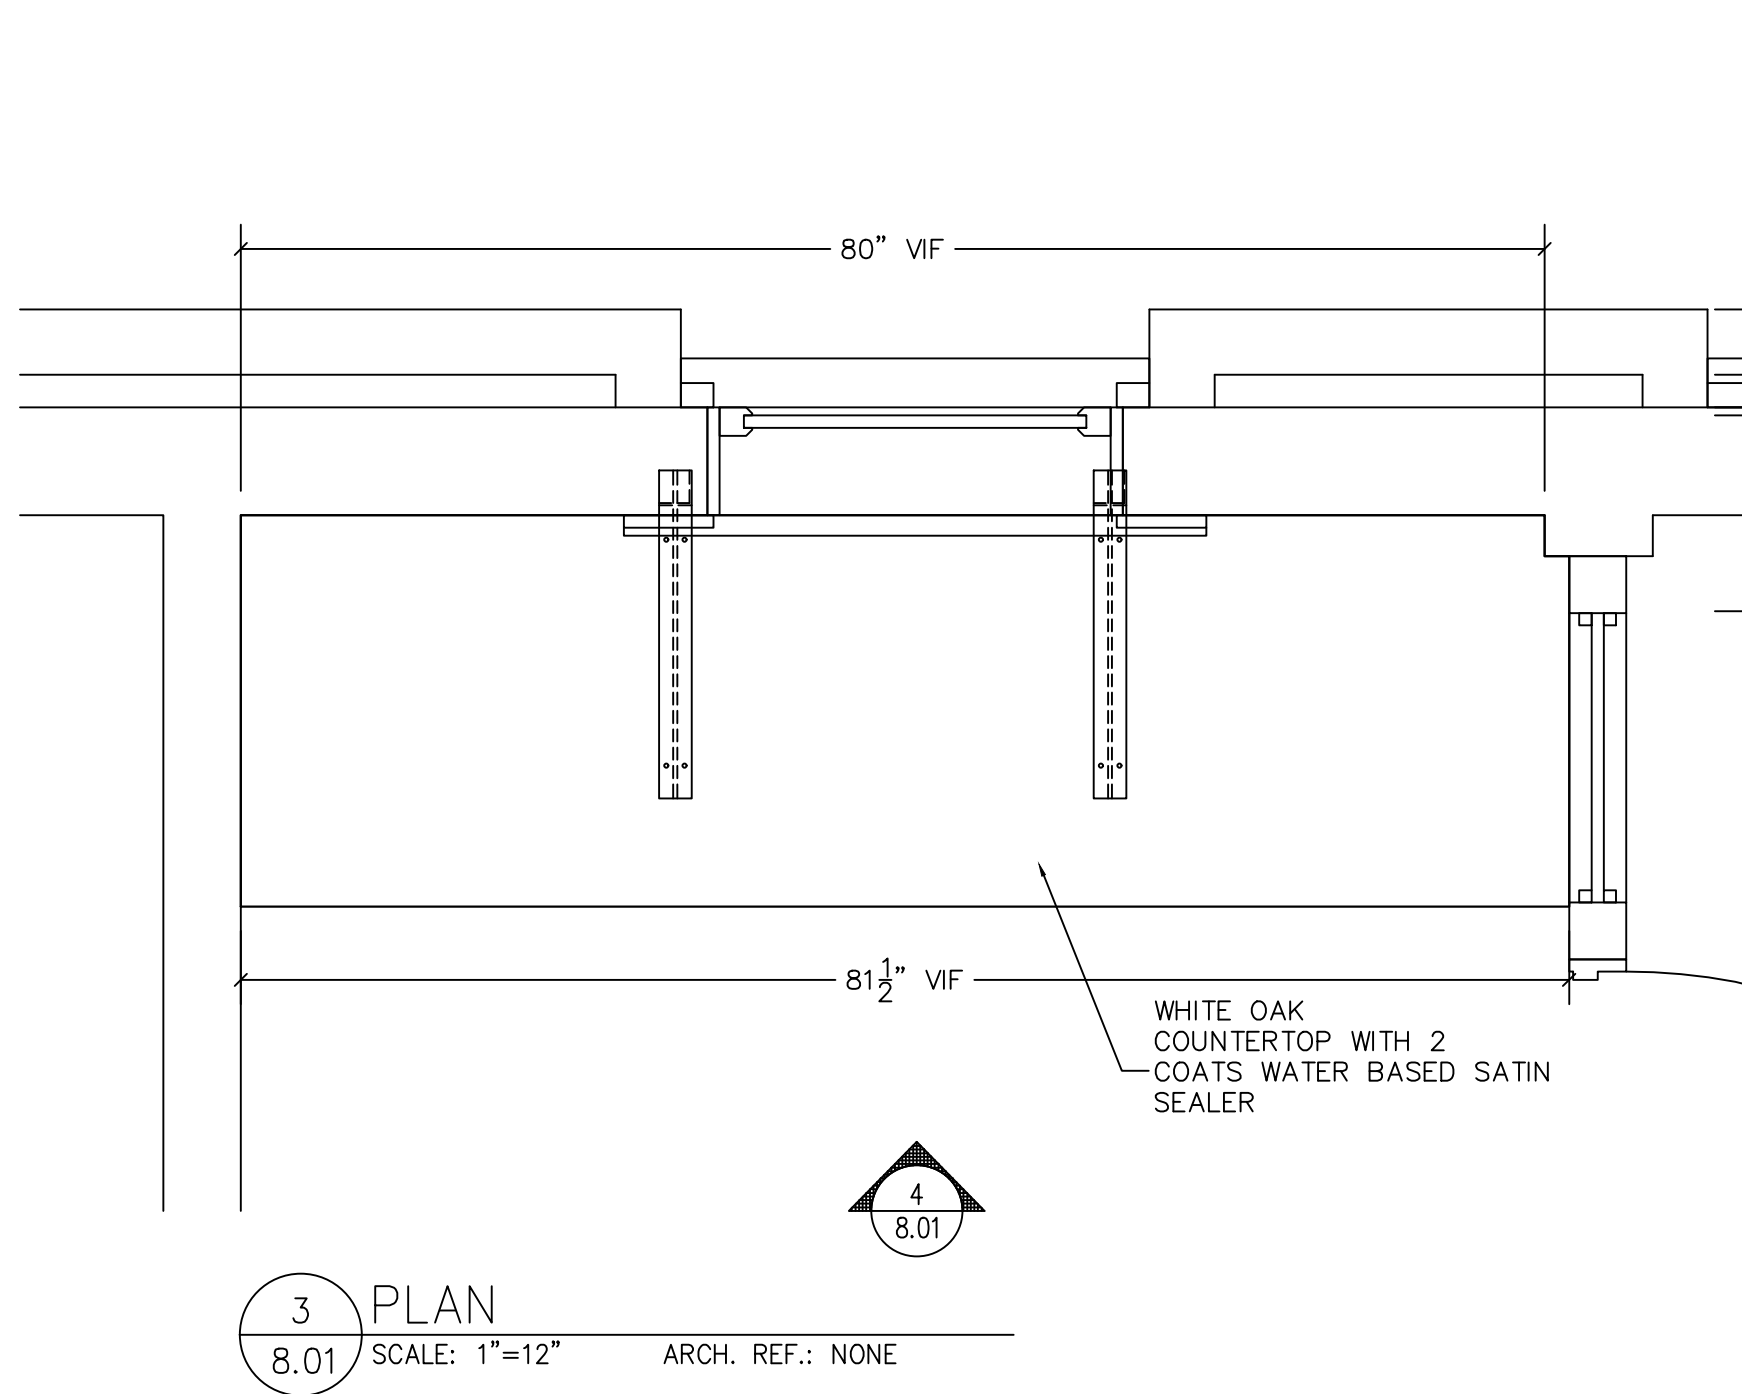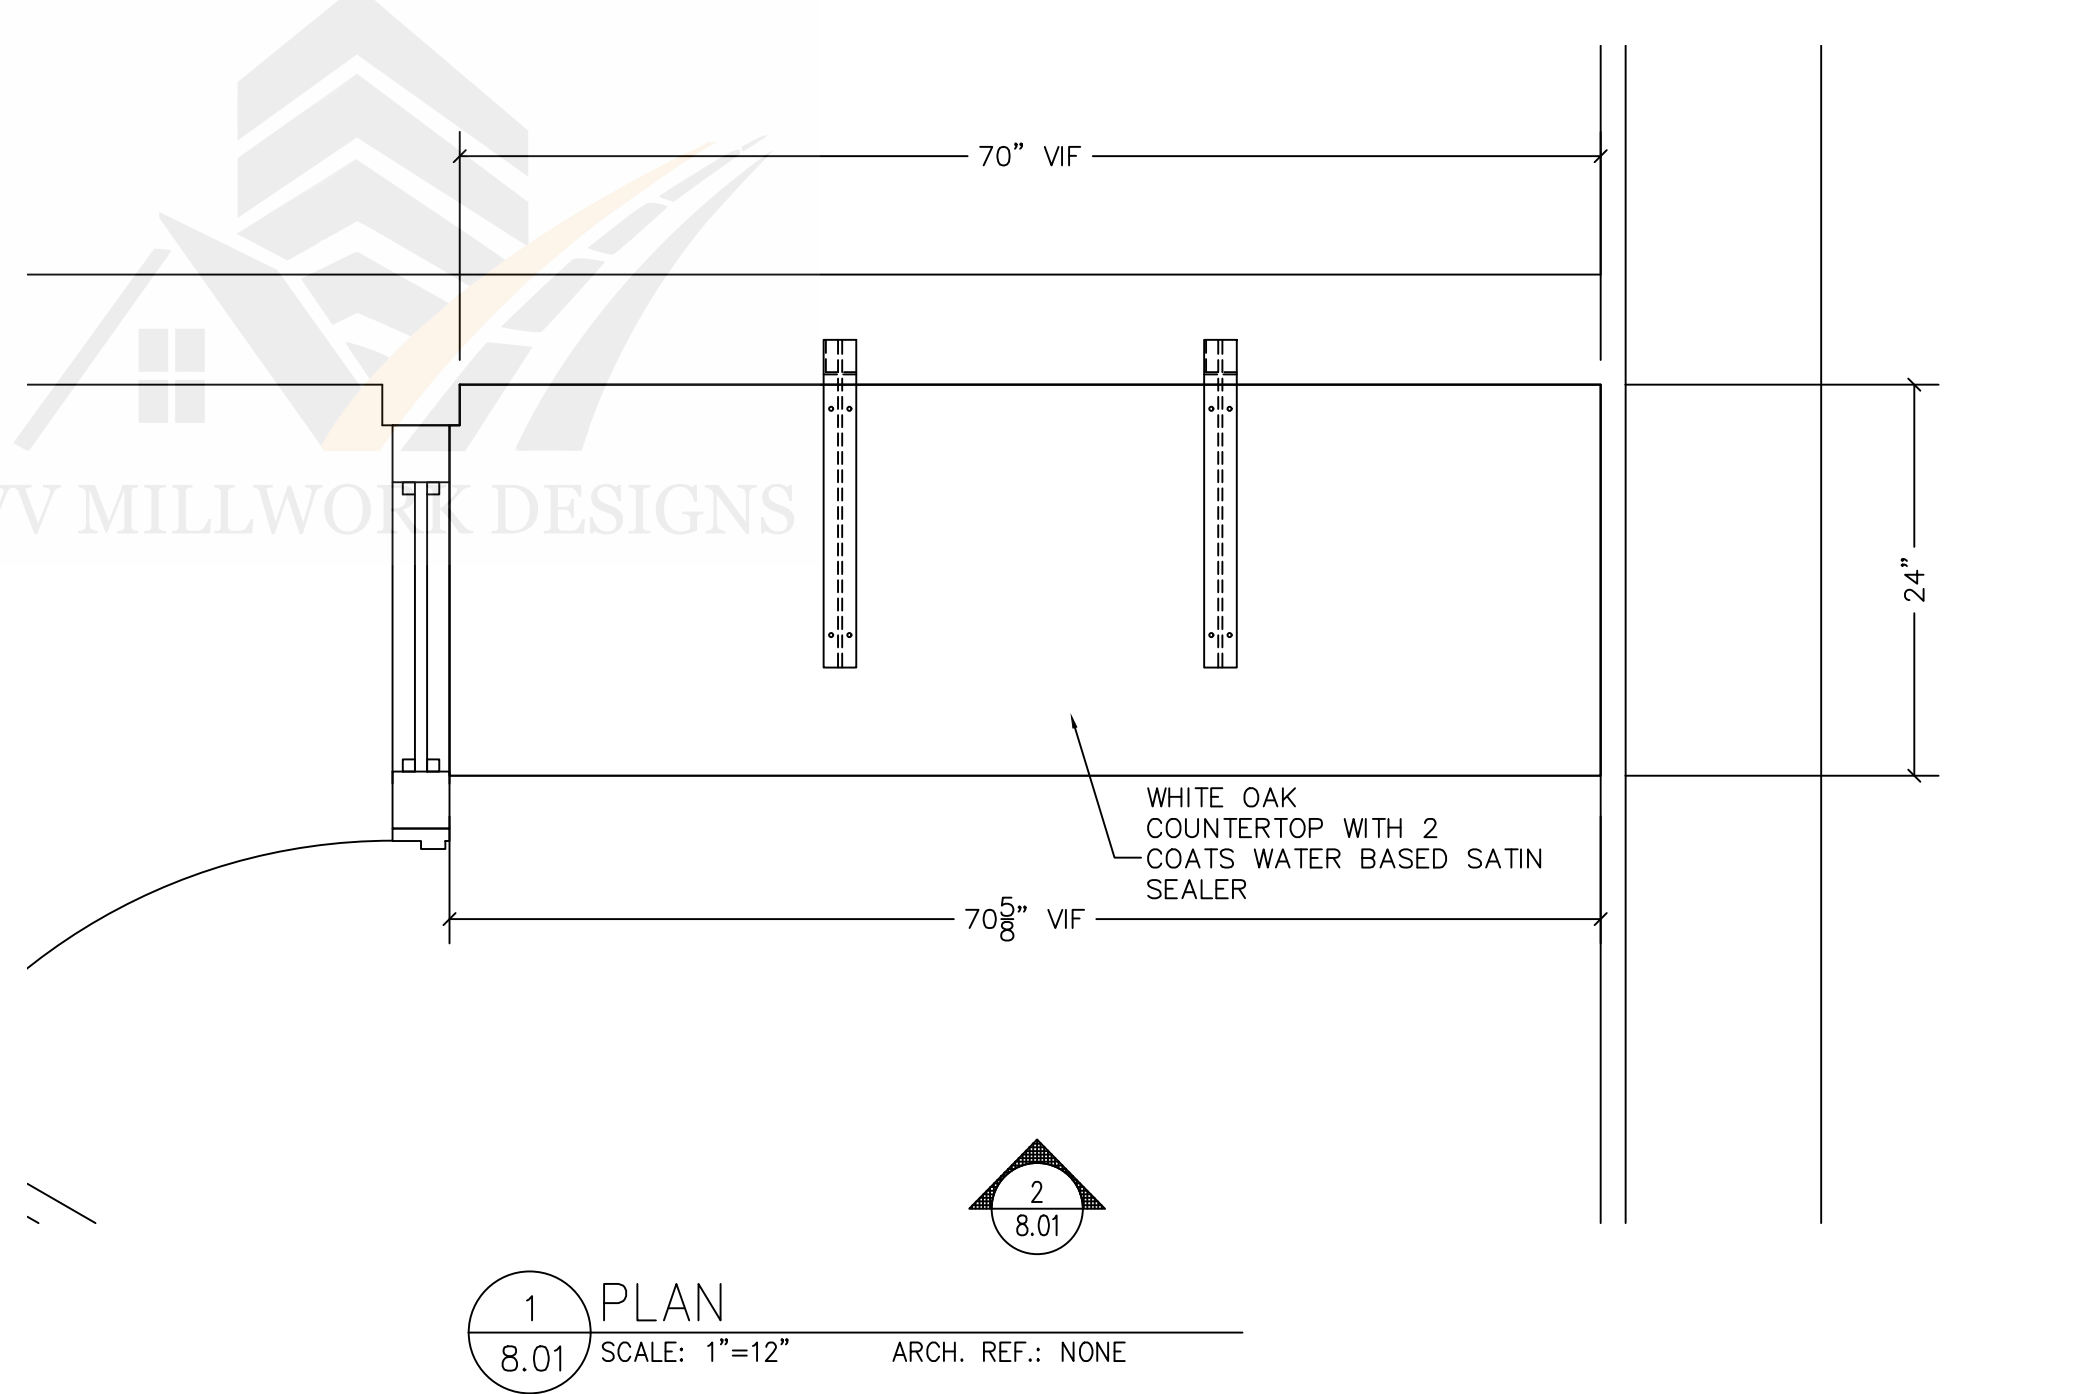


TYPICAL OFFICE				
S.NO	ROOM NO.	ROOM NAME	AS SHOWN	MIRROR
1	1	OFFICE	✓	
2	2	OFFICE	✓	
3	3	OFFICE	✓	
4	4	OFFICE	✓	
5	5	OFFICE	✓	
6	6	OFFICE	✓	
7	7	OFFICE	✓	
8	8	OFFICE		✓
9	9	OFFICE		✓

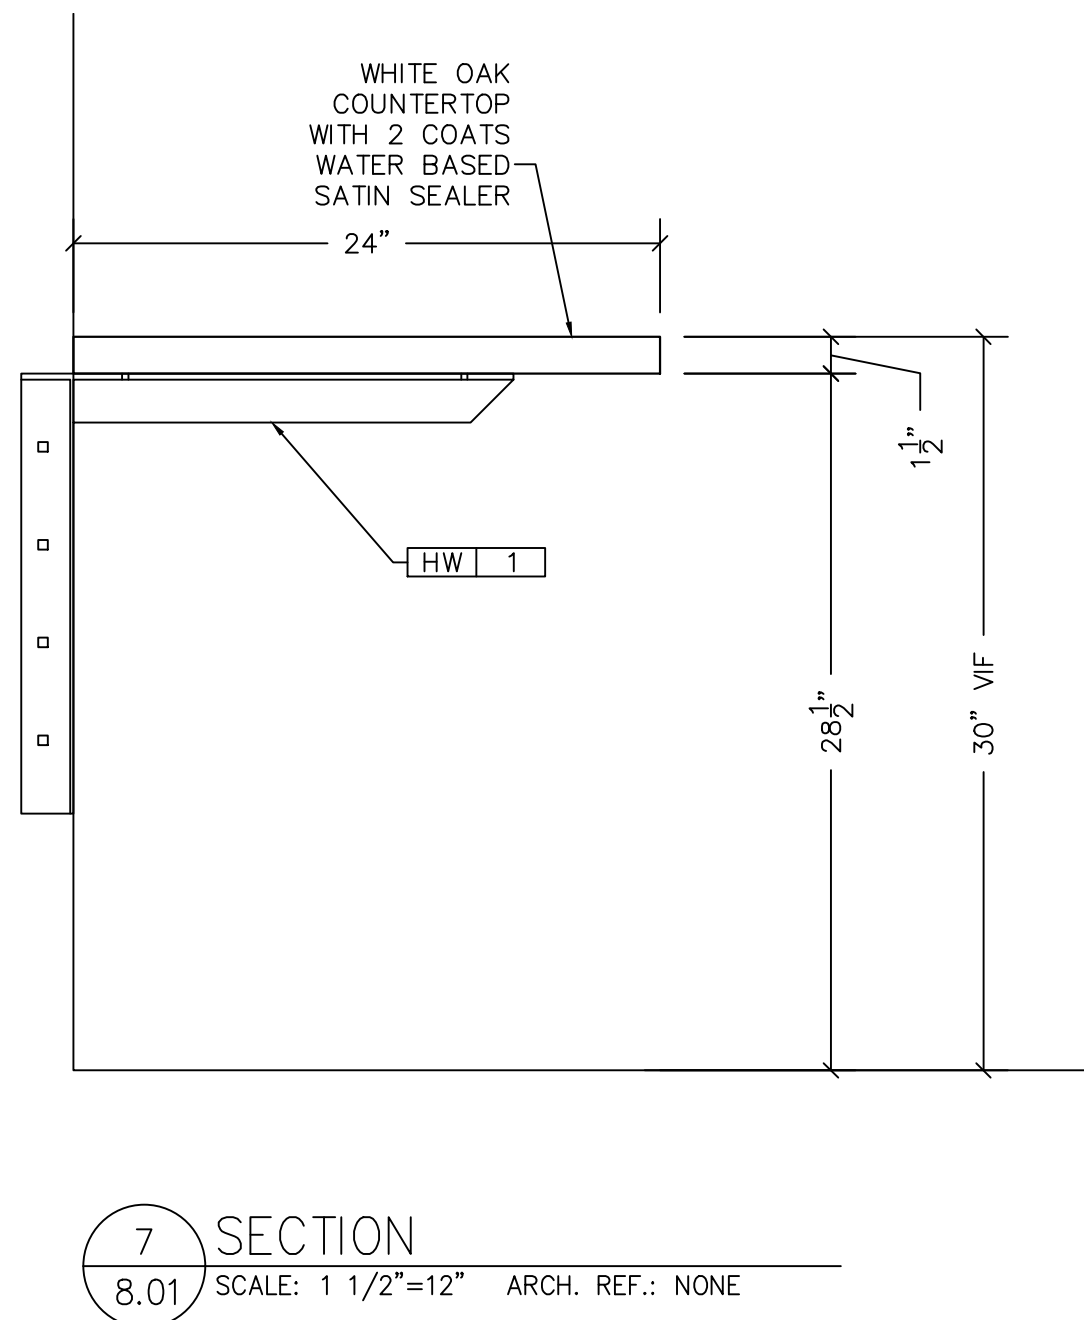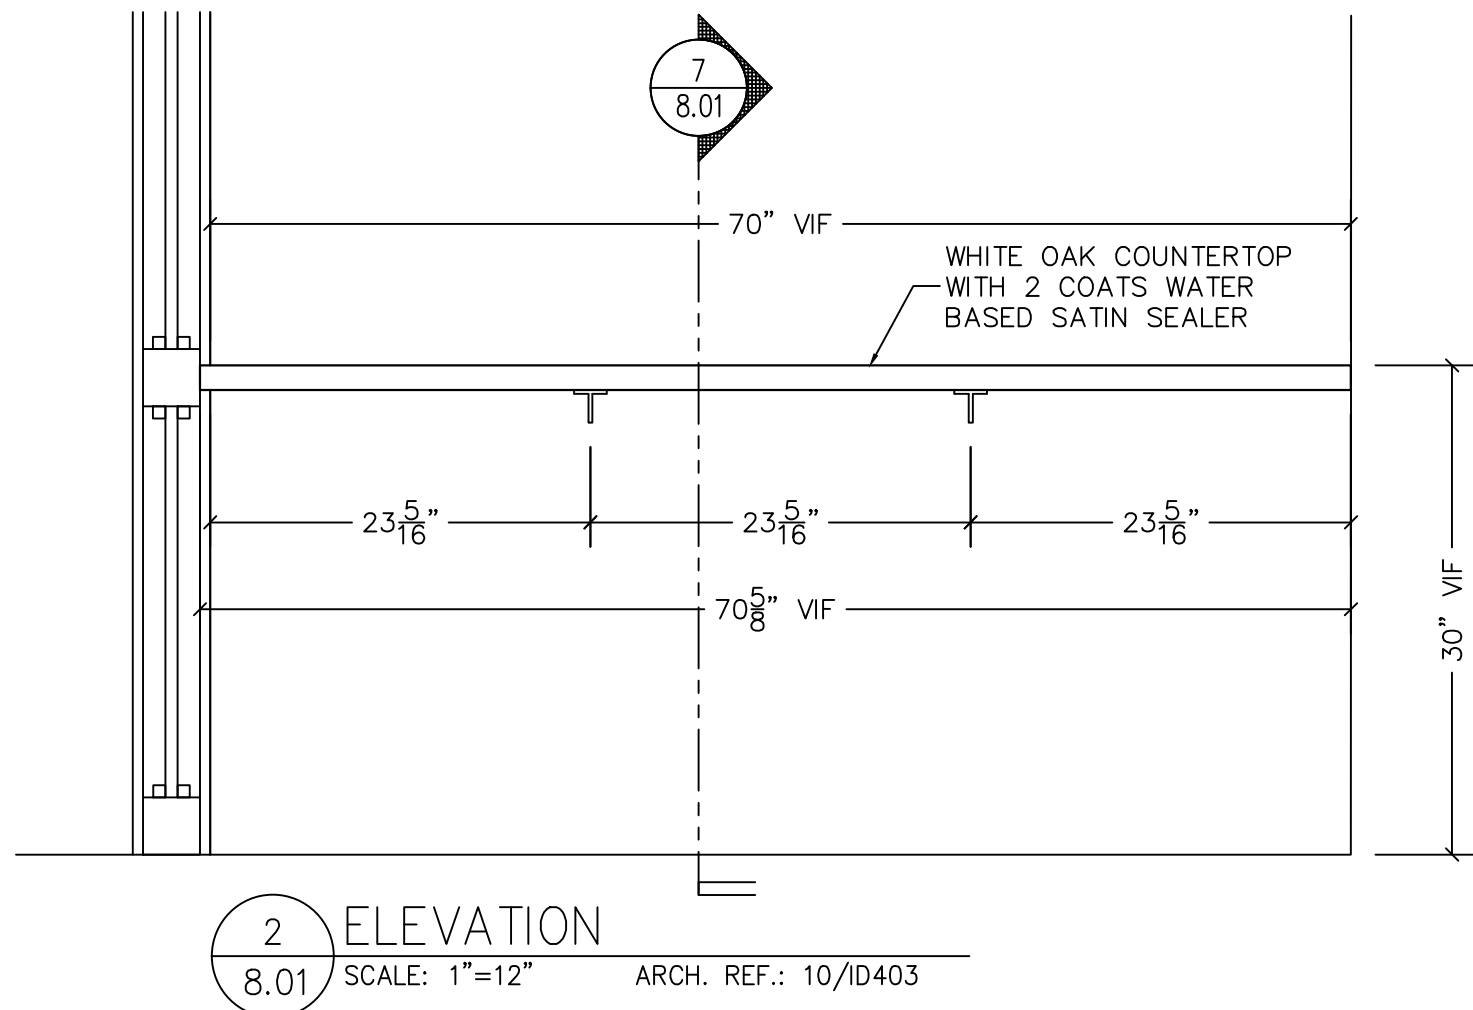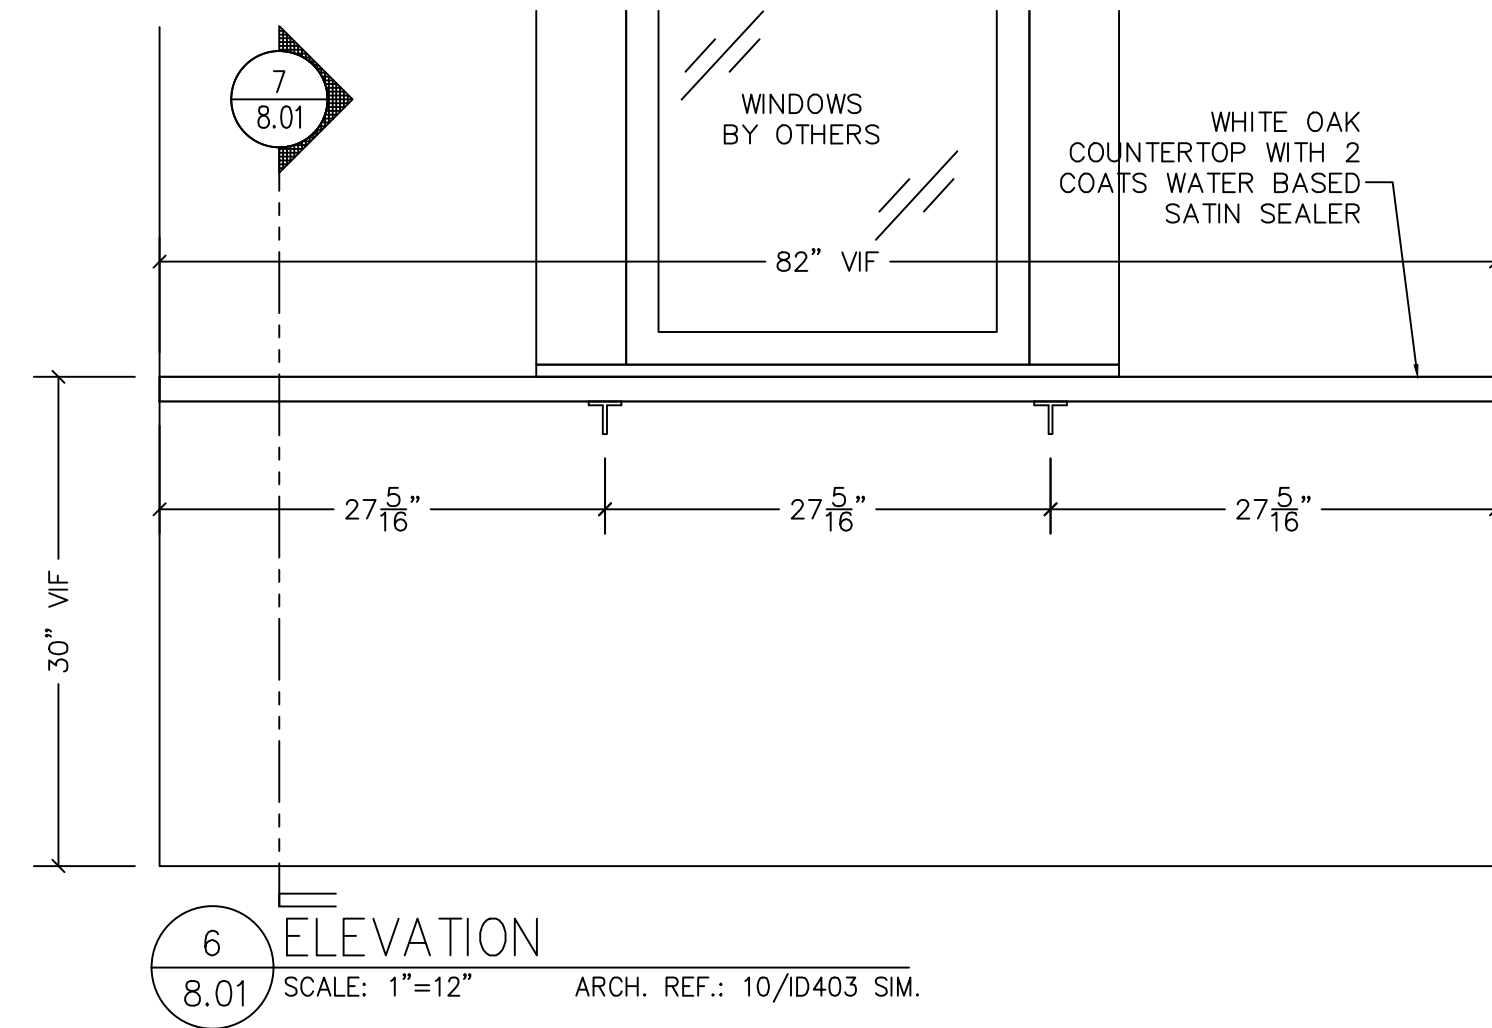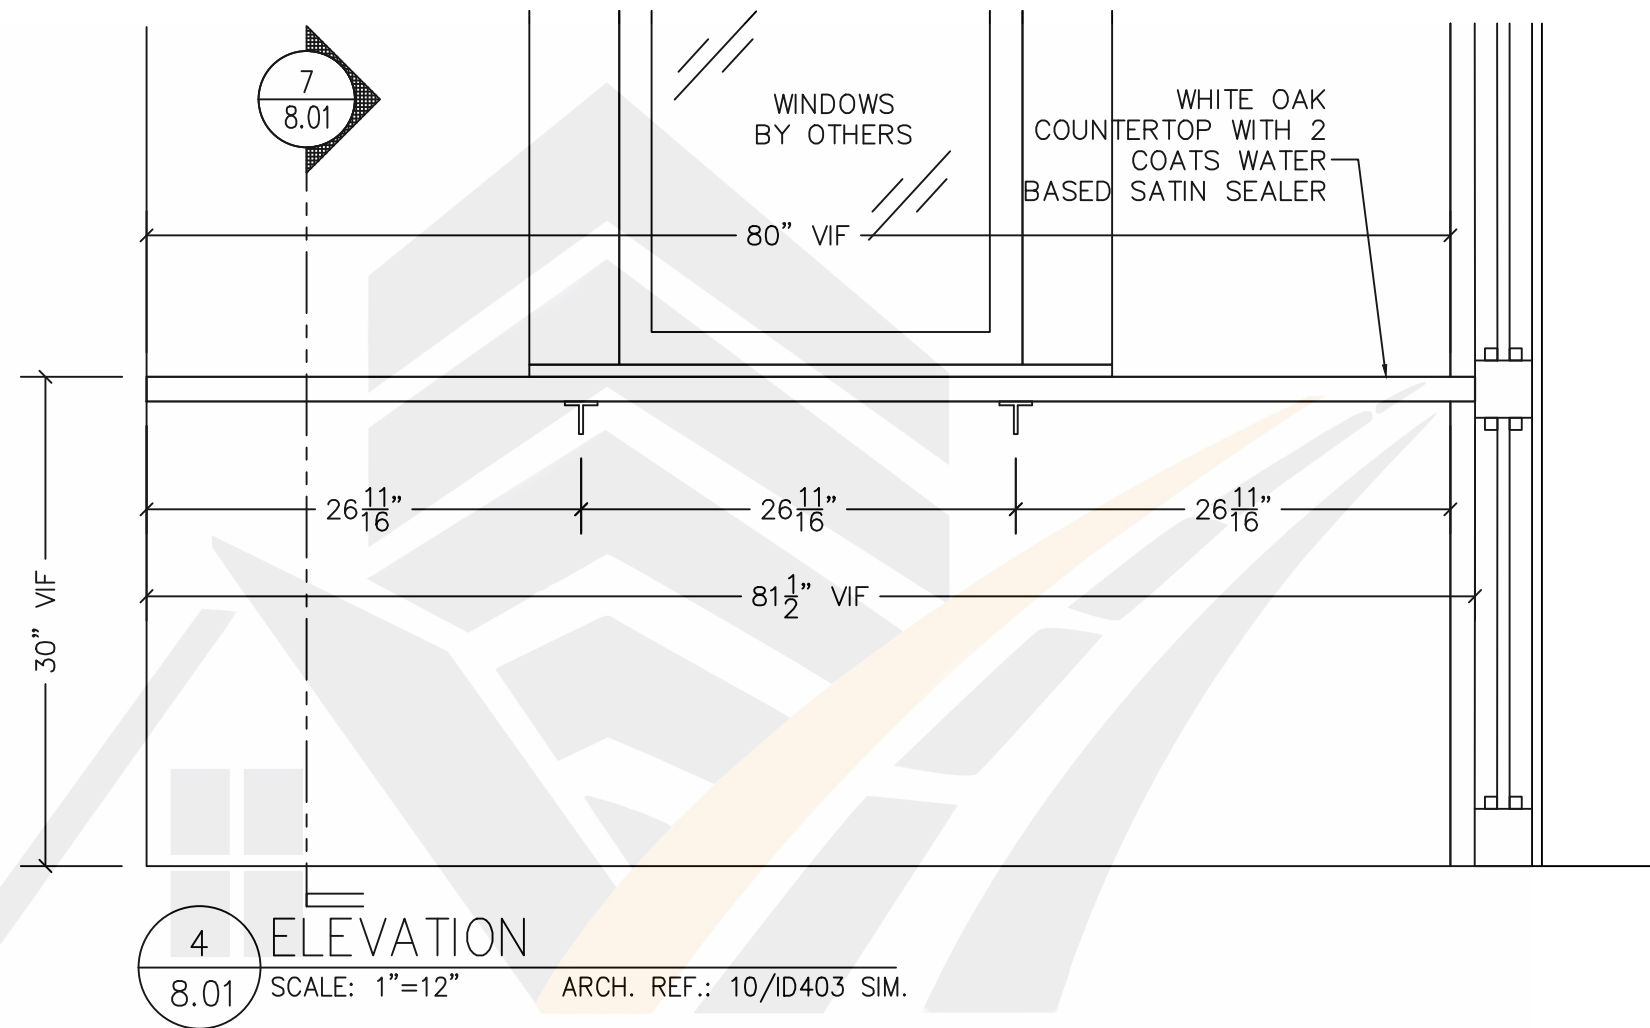


NOTE:
PLEASE VERIFY
ALL DIMENSIONS
IN FIELD

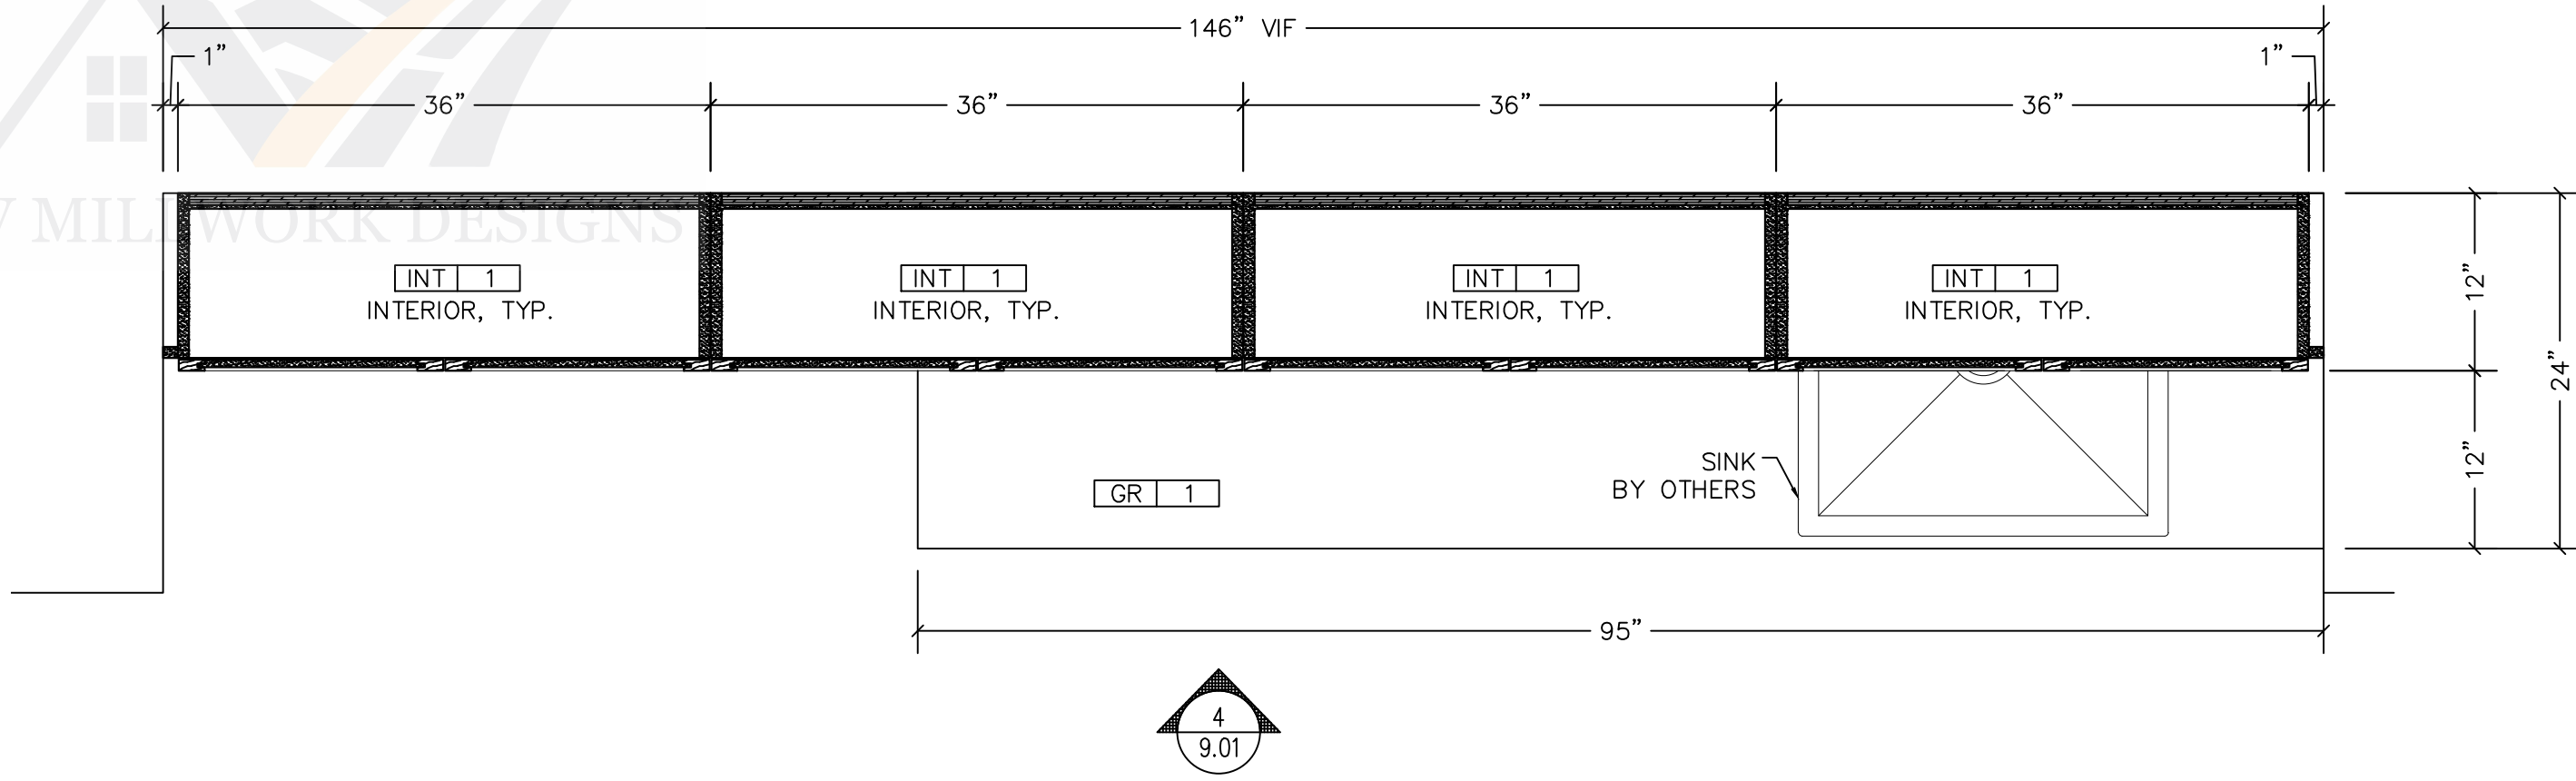


1 PLAN SECTION
9.01 SCALE: 1"=12" ARCH. REF.: NONE

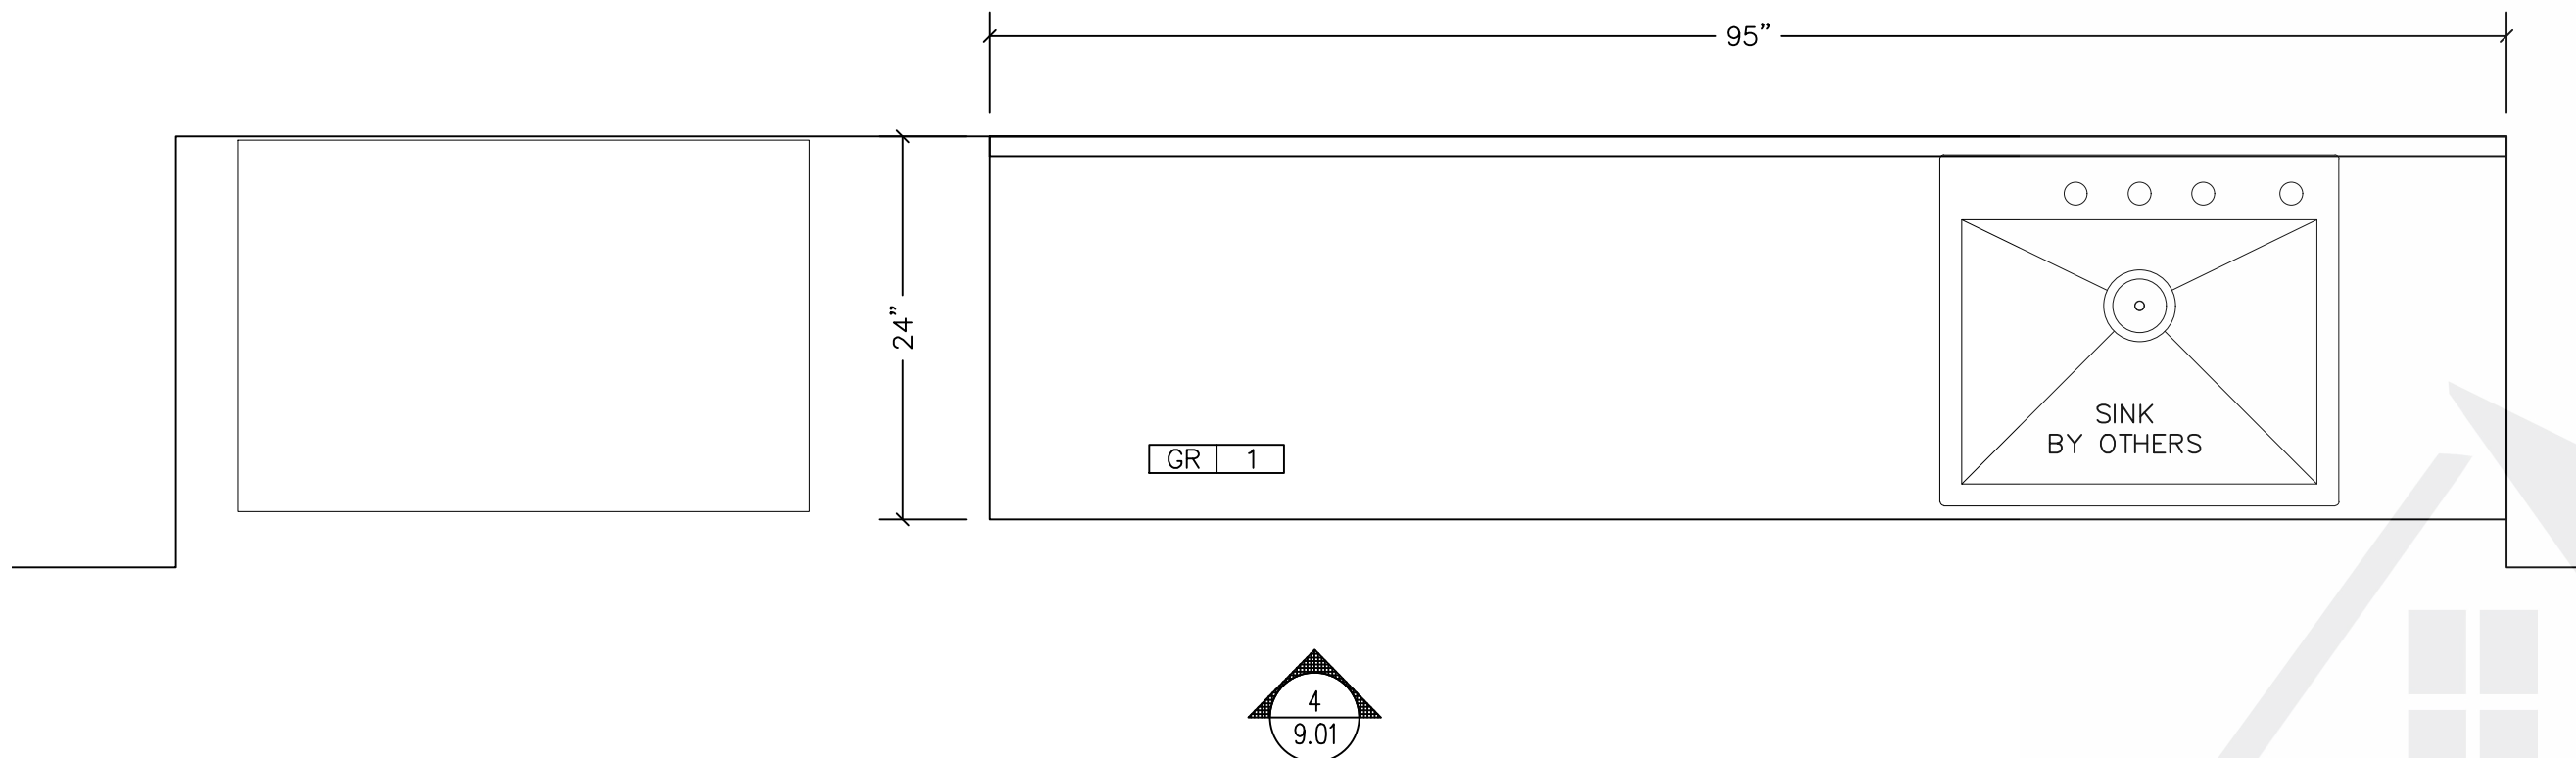


2 PLAN
9.01 SCALE: 1"=12" ARCH. REF.: NONE

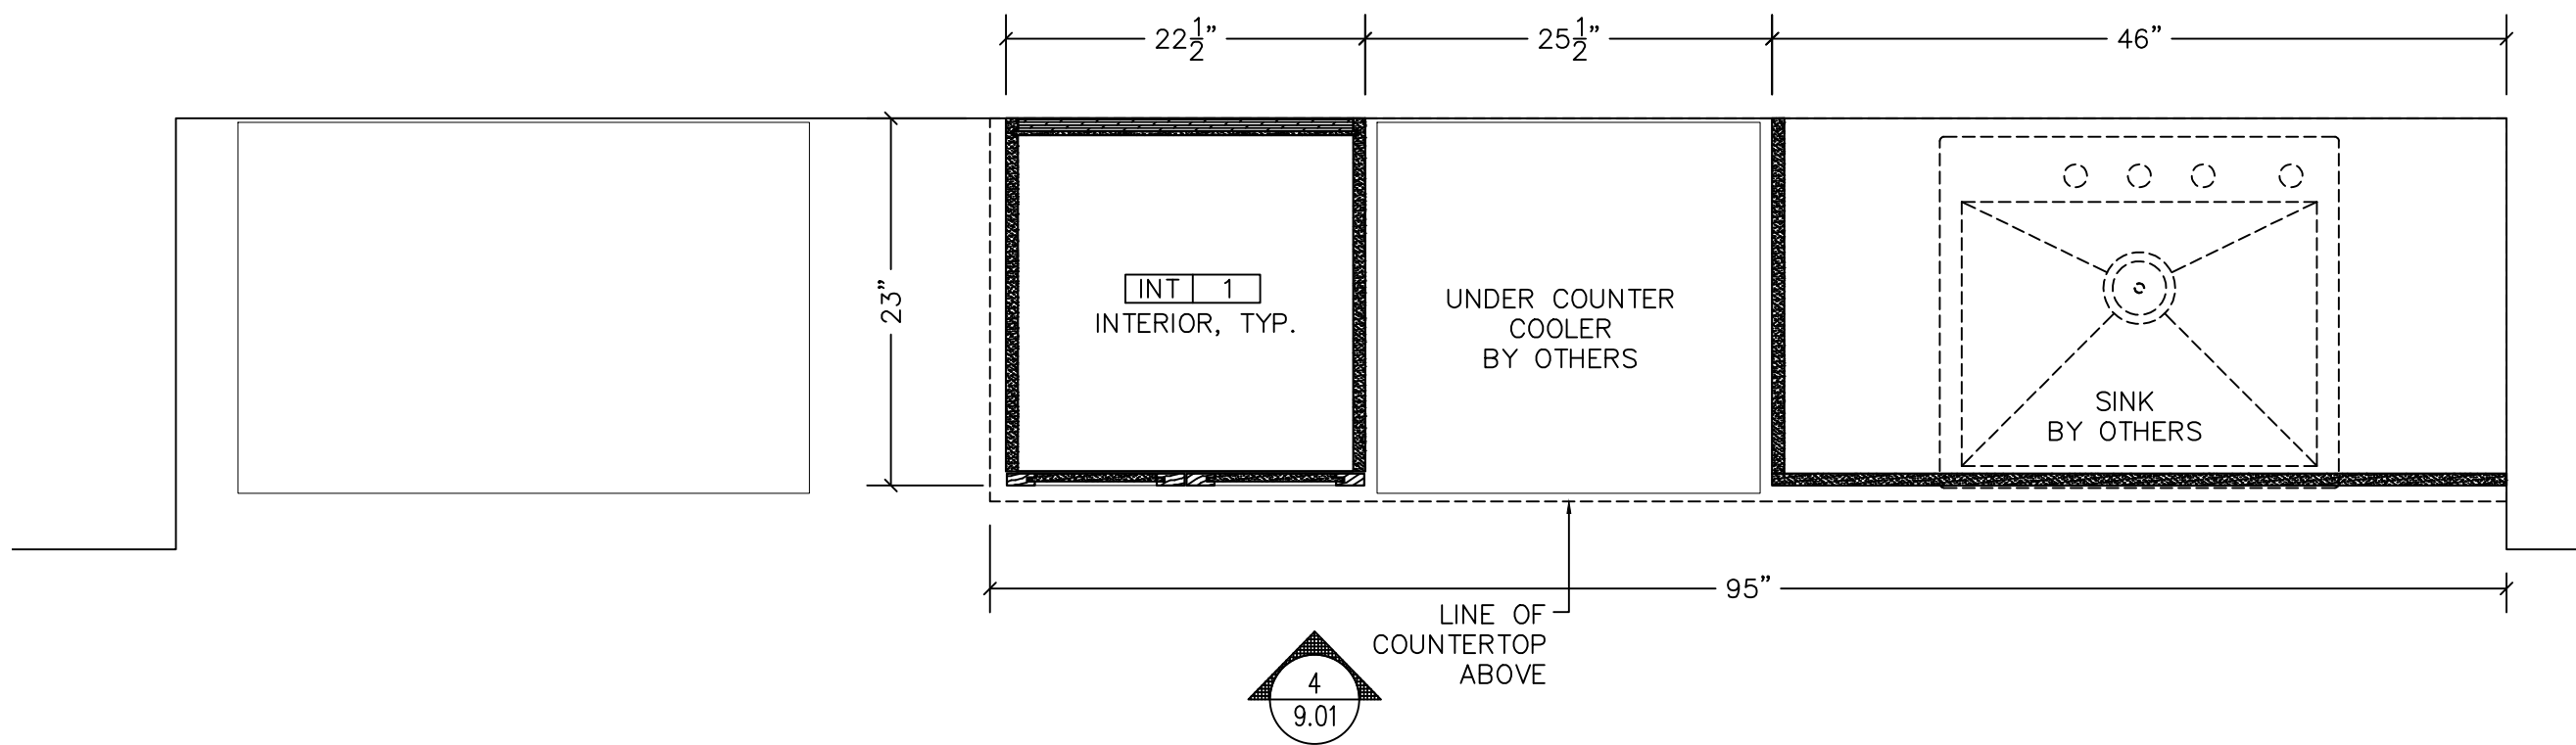


3 PLAN SECTION
9.01 SCALE: 1"=12" ARCH. REF.: NONE

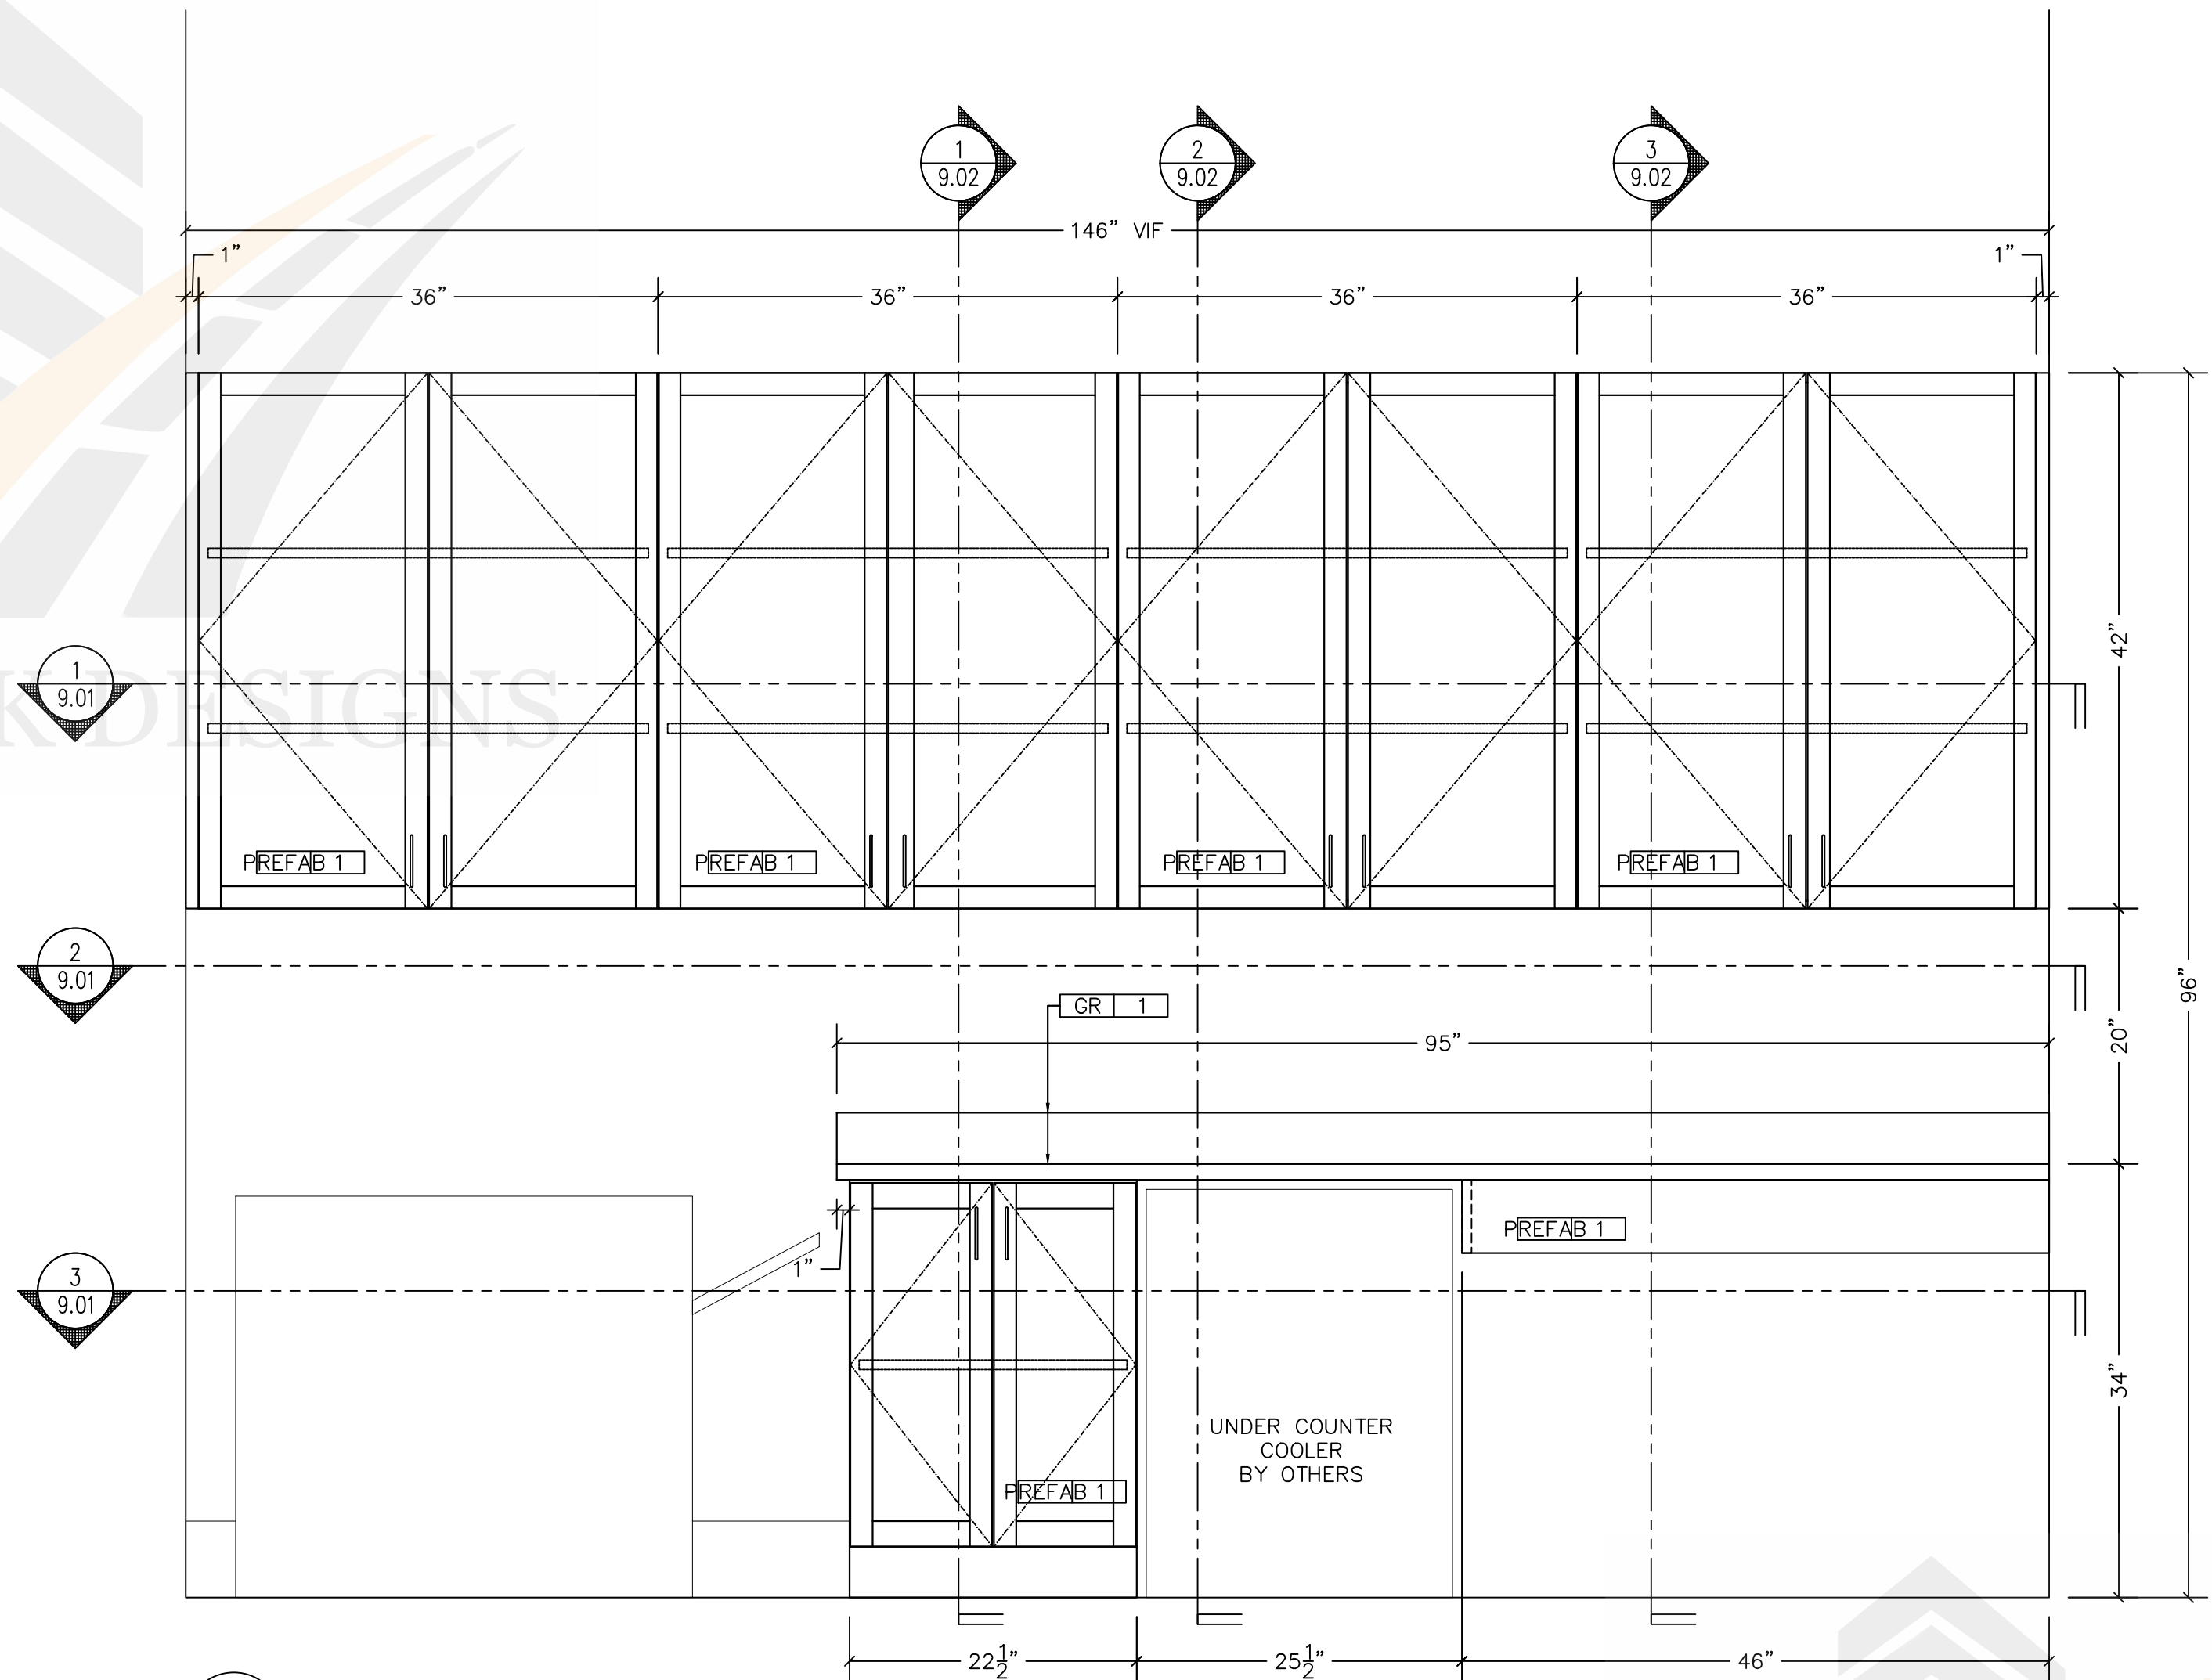


4 ELEVATION
9.01 SCALE: 1"=12" ARCH. REF.: 5/ID404

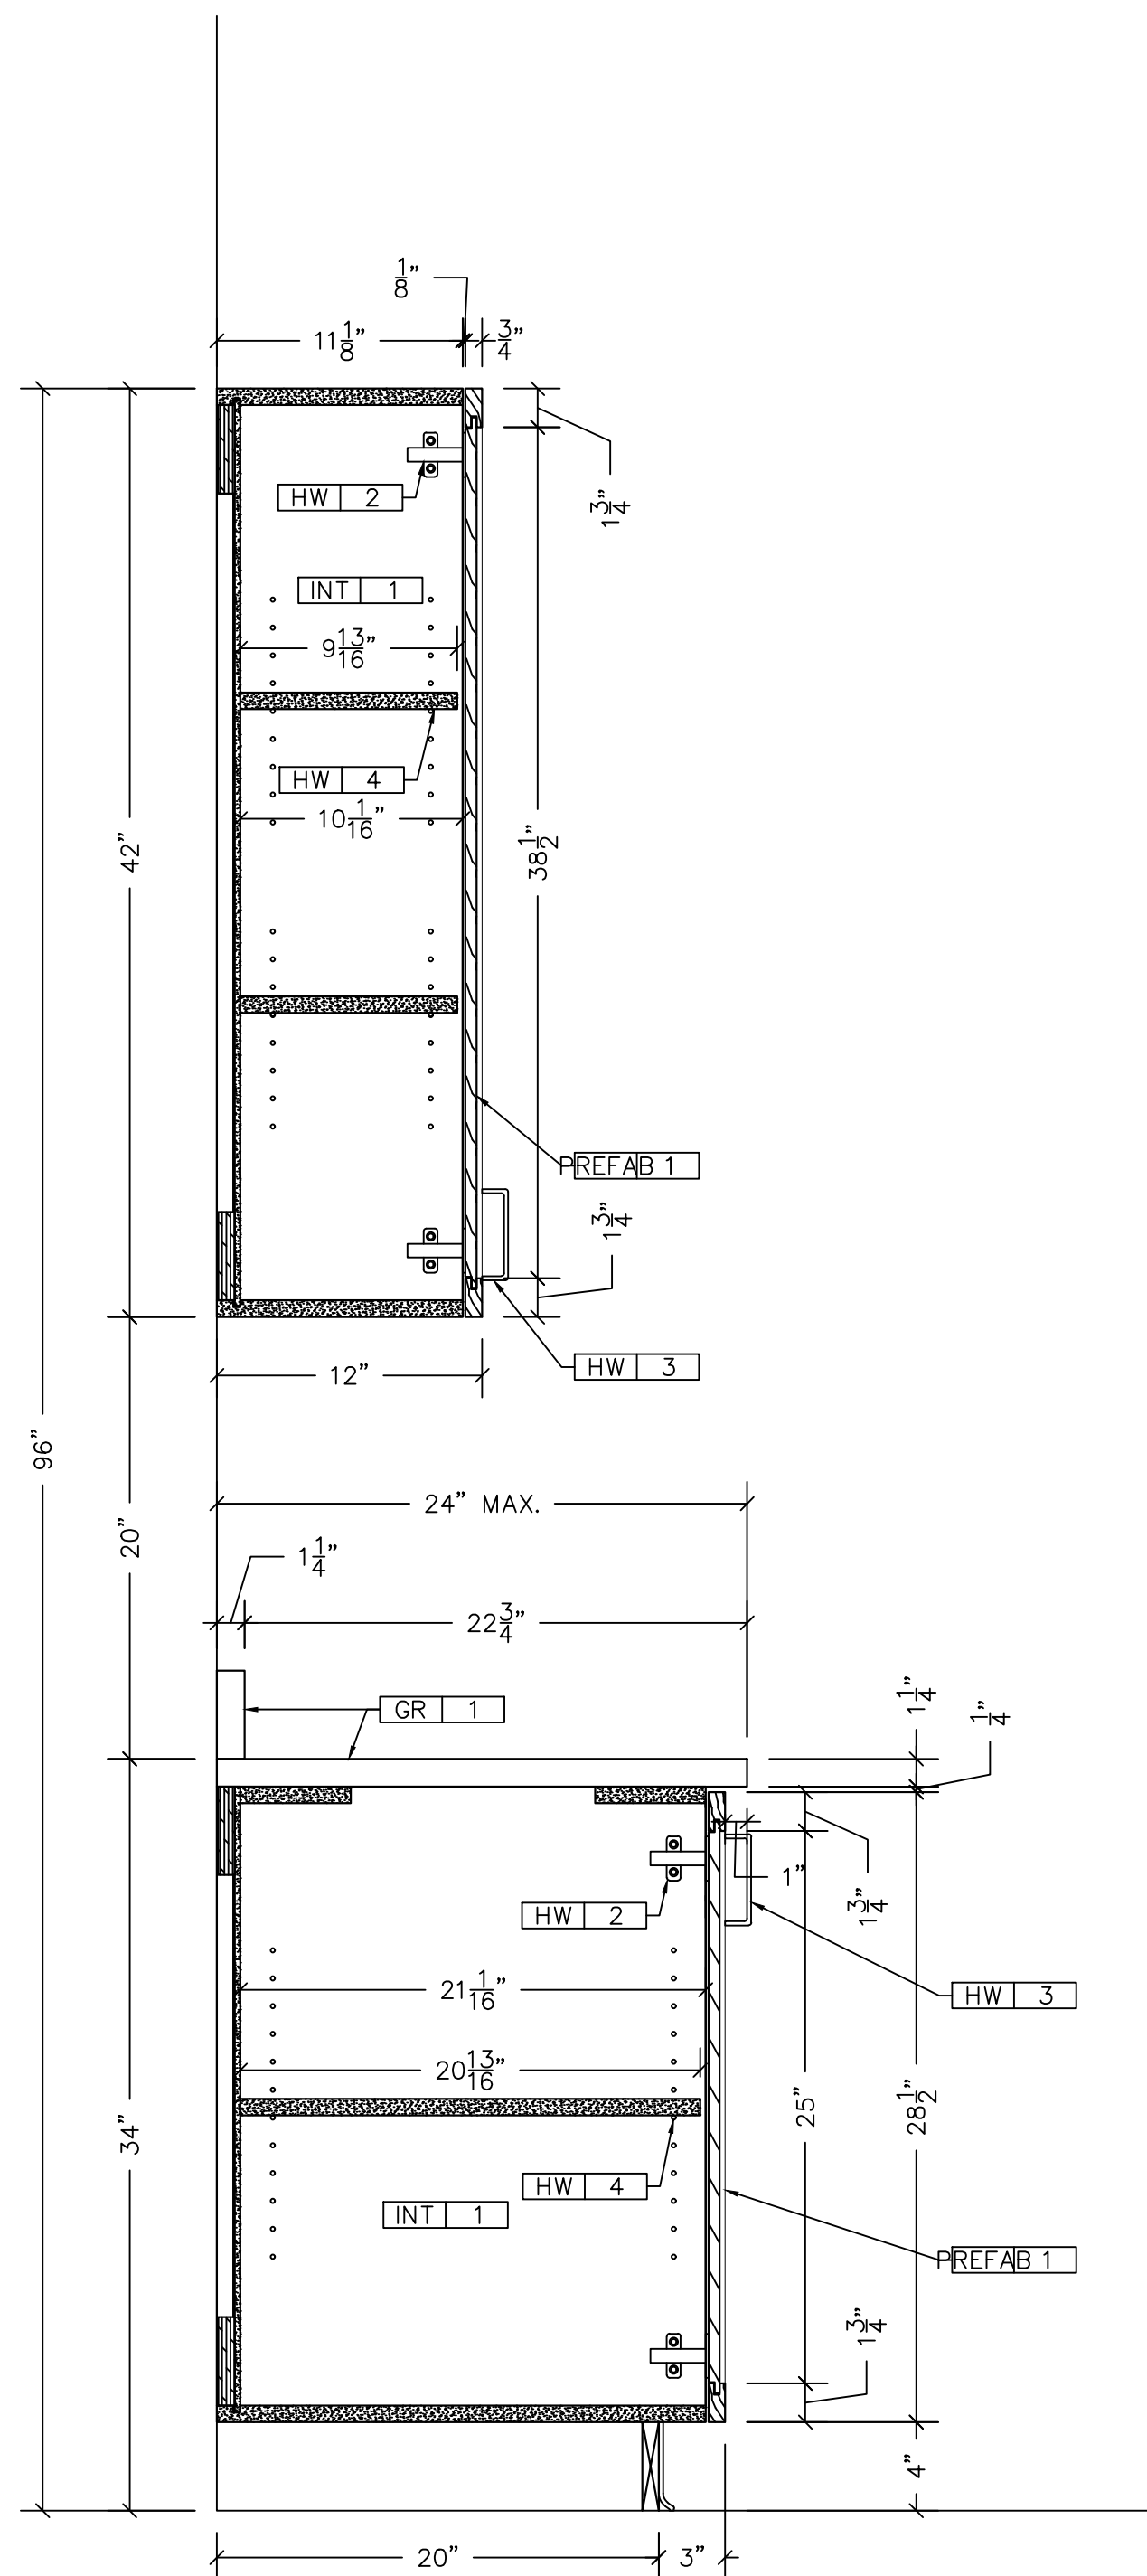


1 SECTION VIEW
9.02 SCALE: 1 1/2"=12" ARCH. REF.: NONE

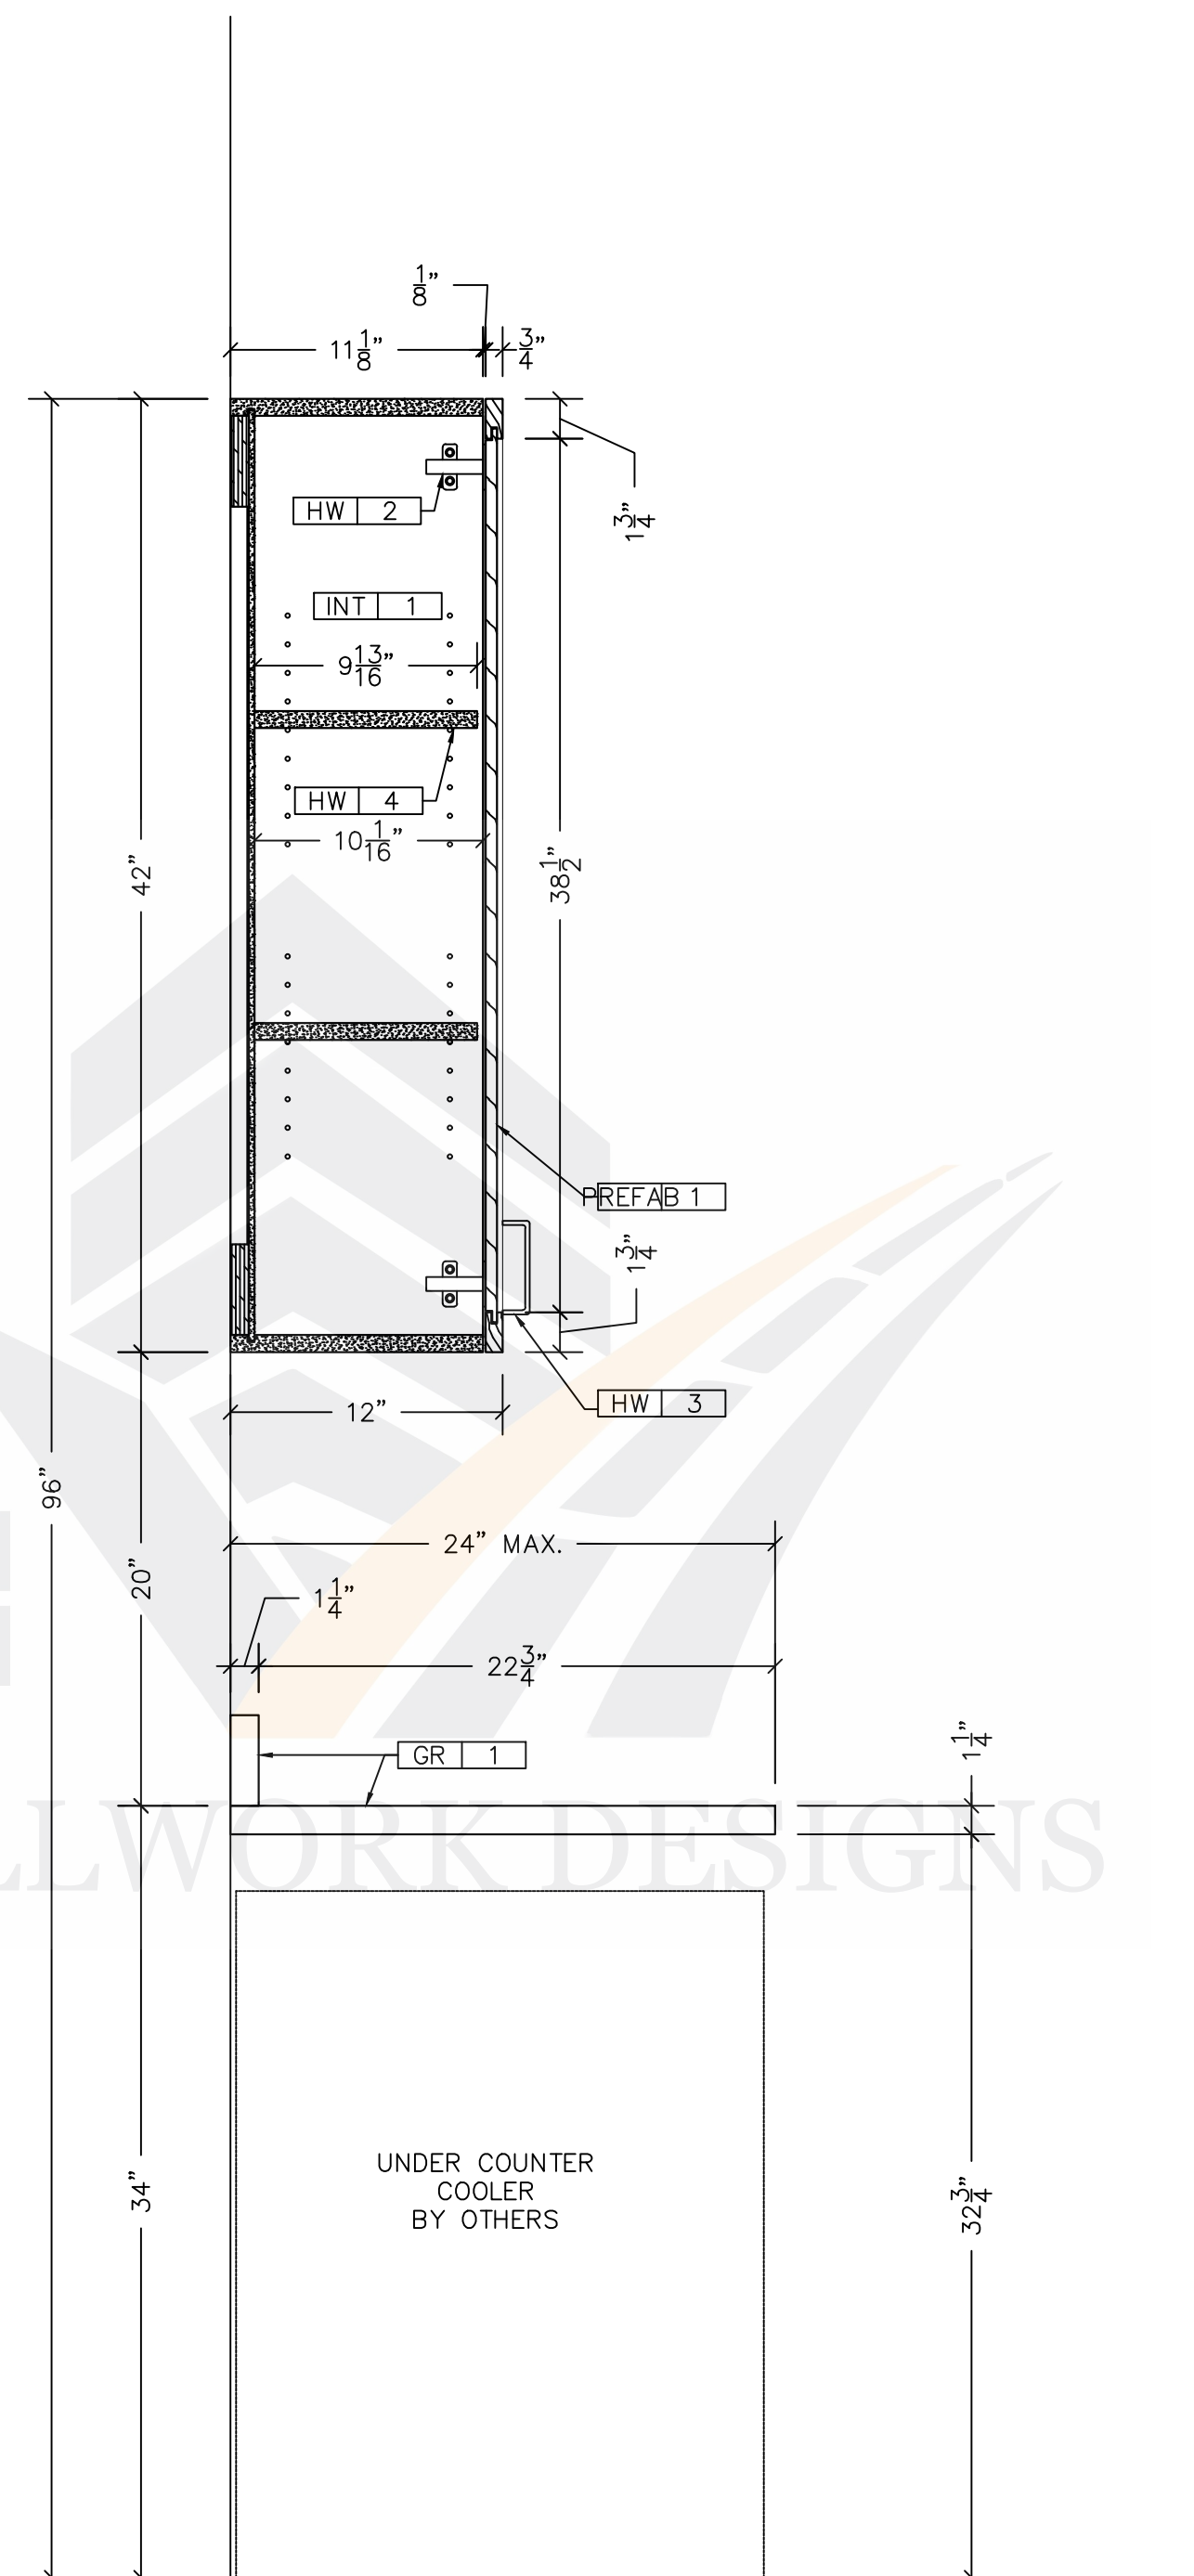



2 SECTION VIEW
9.02 SCALE: 1 1/2"=12" ARCH. REF.: 14/ID409


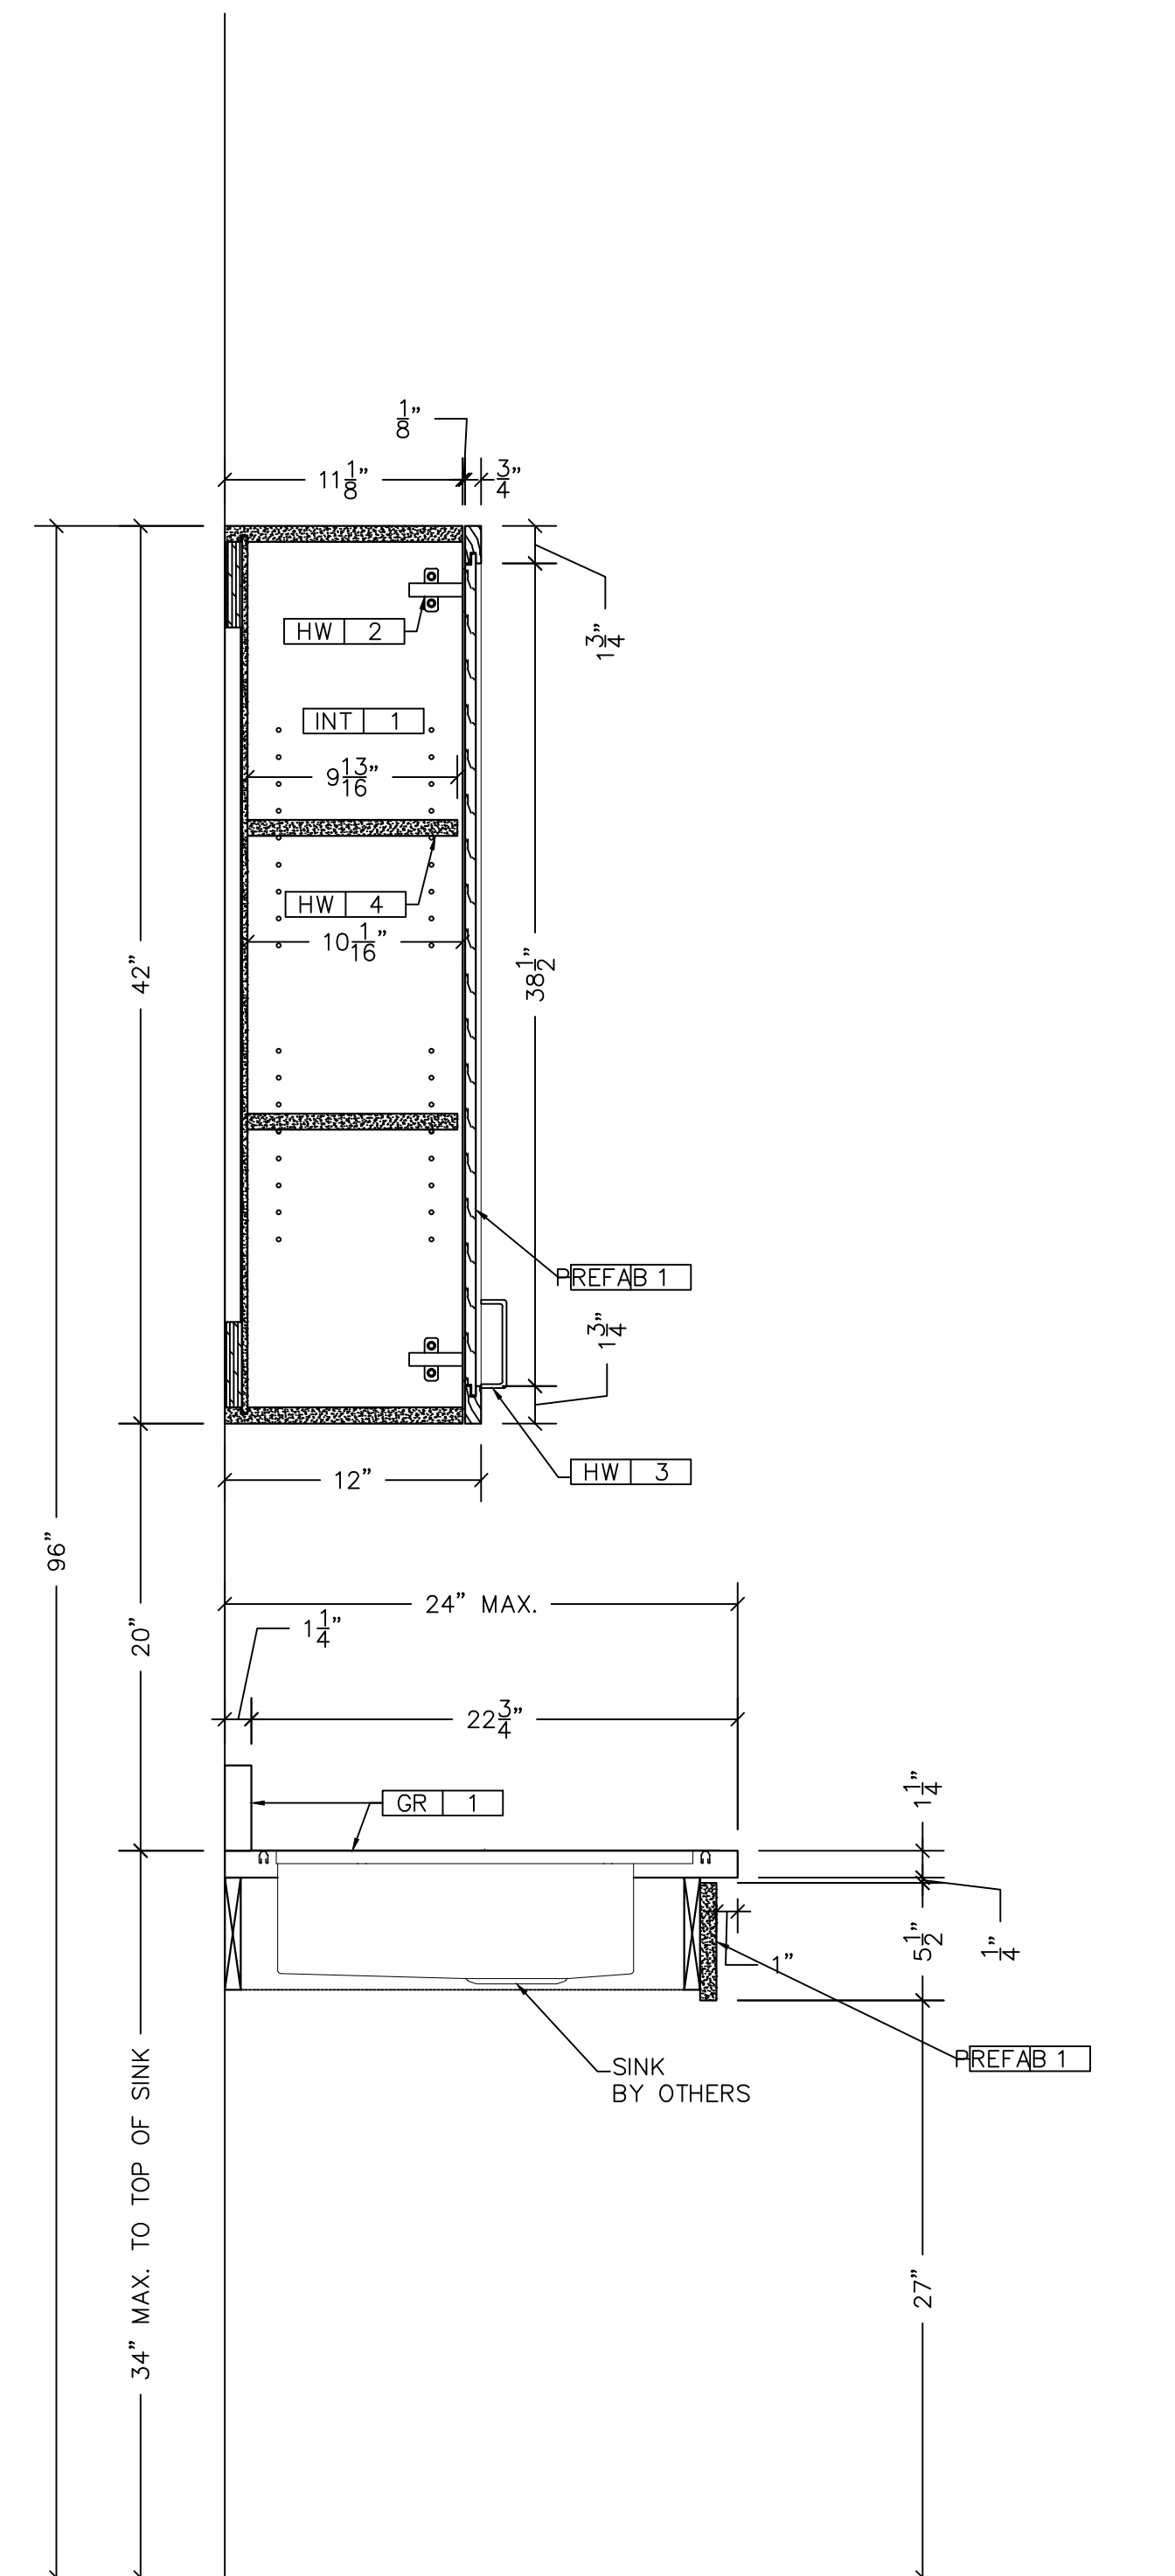


3 SECTION VIEW
9.02 SCALE: 1 1/2"=12" ARCH. REF.: NONE

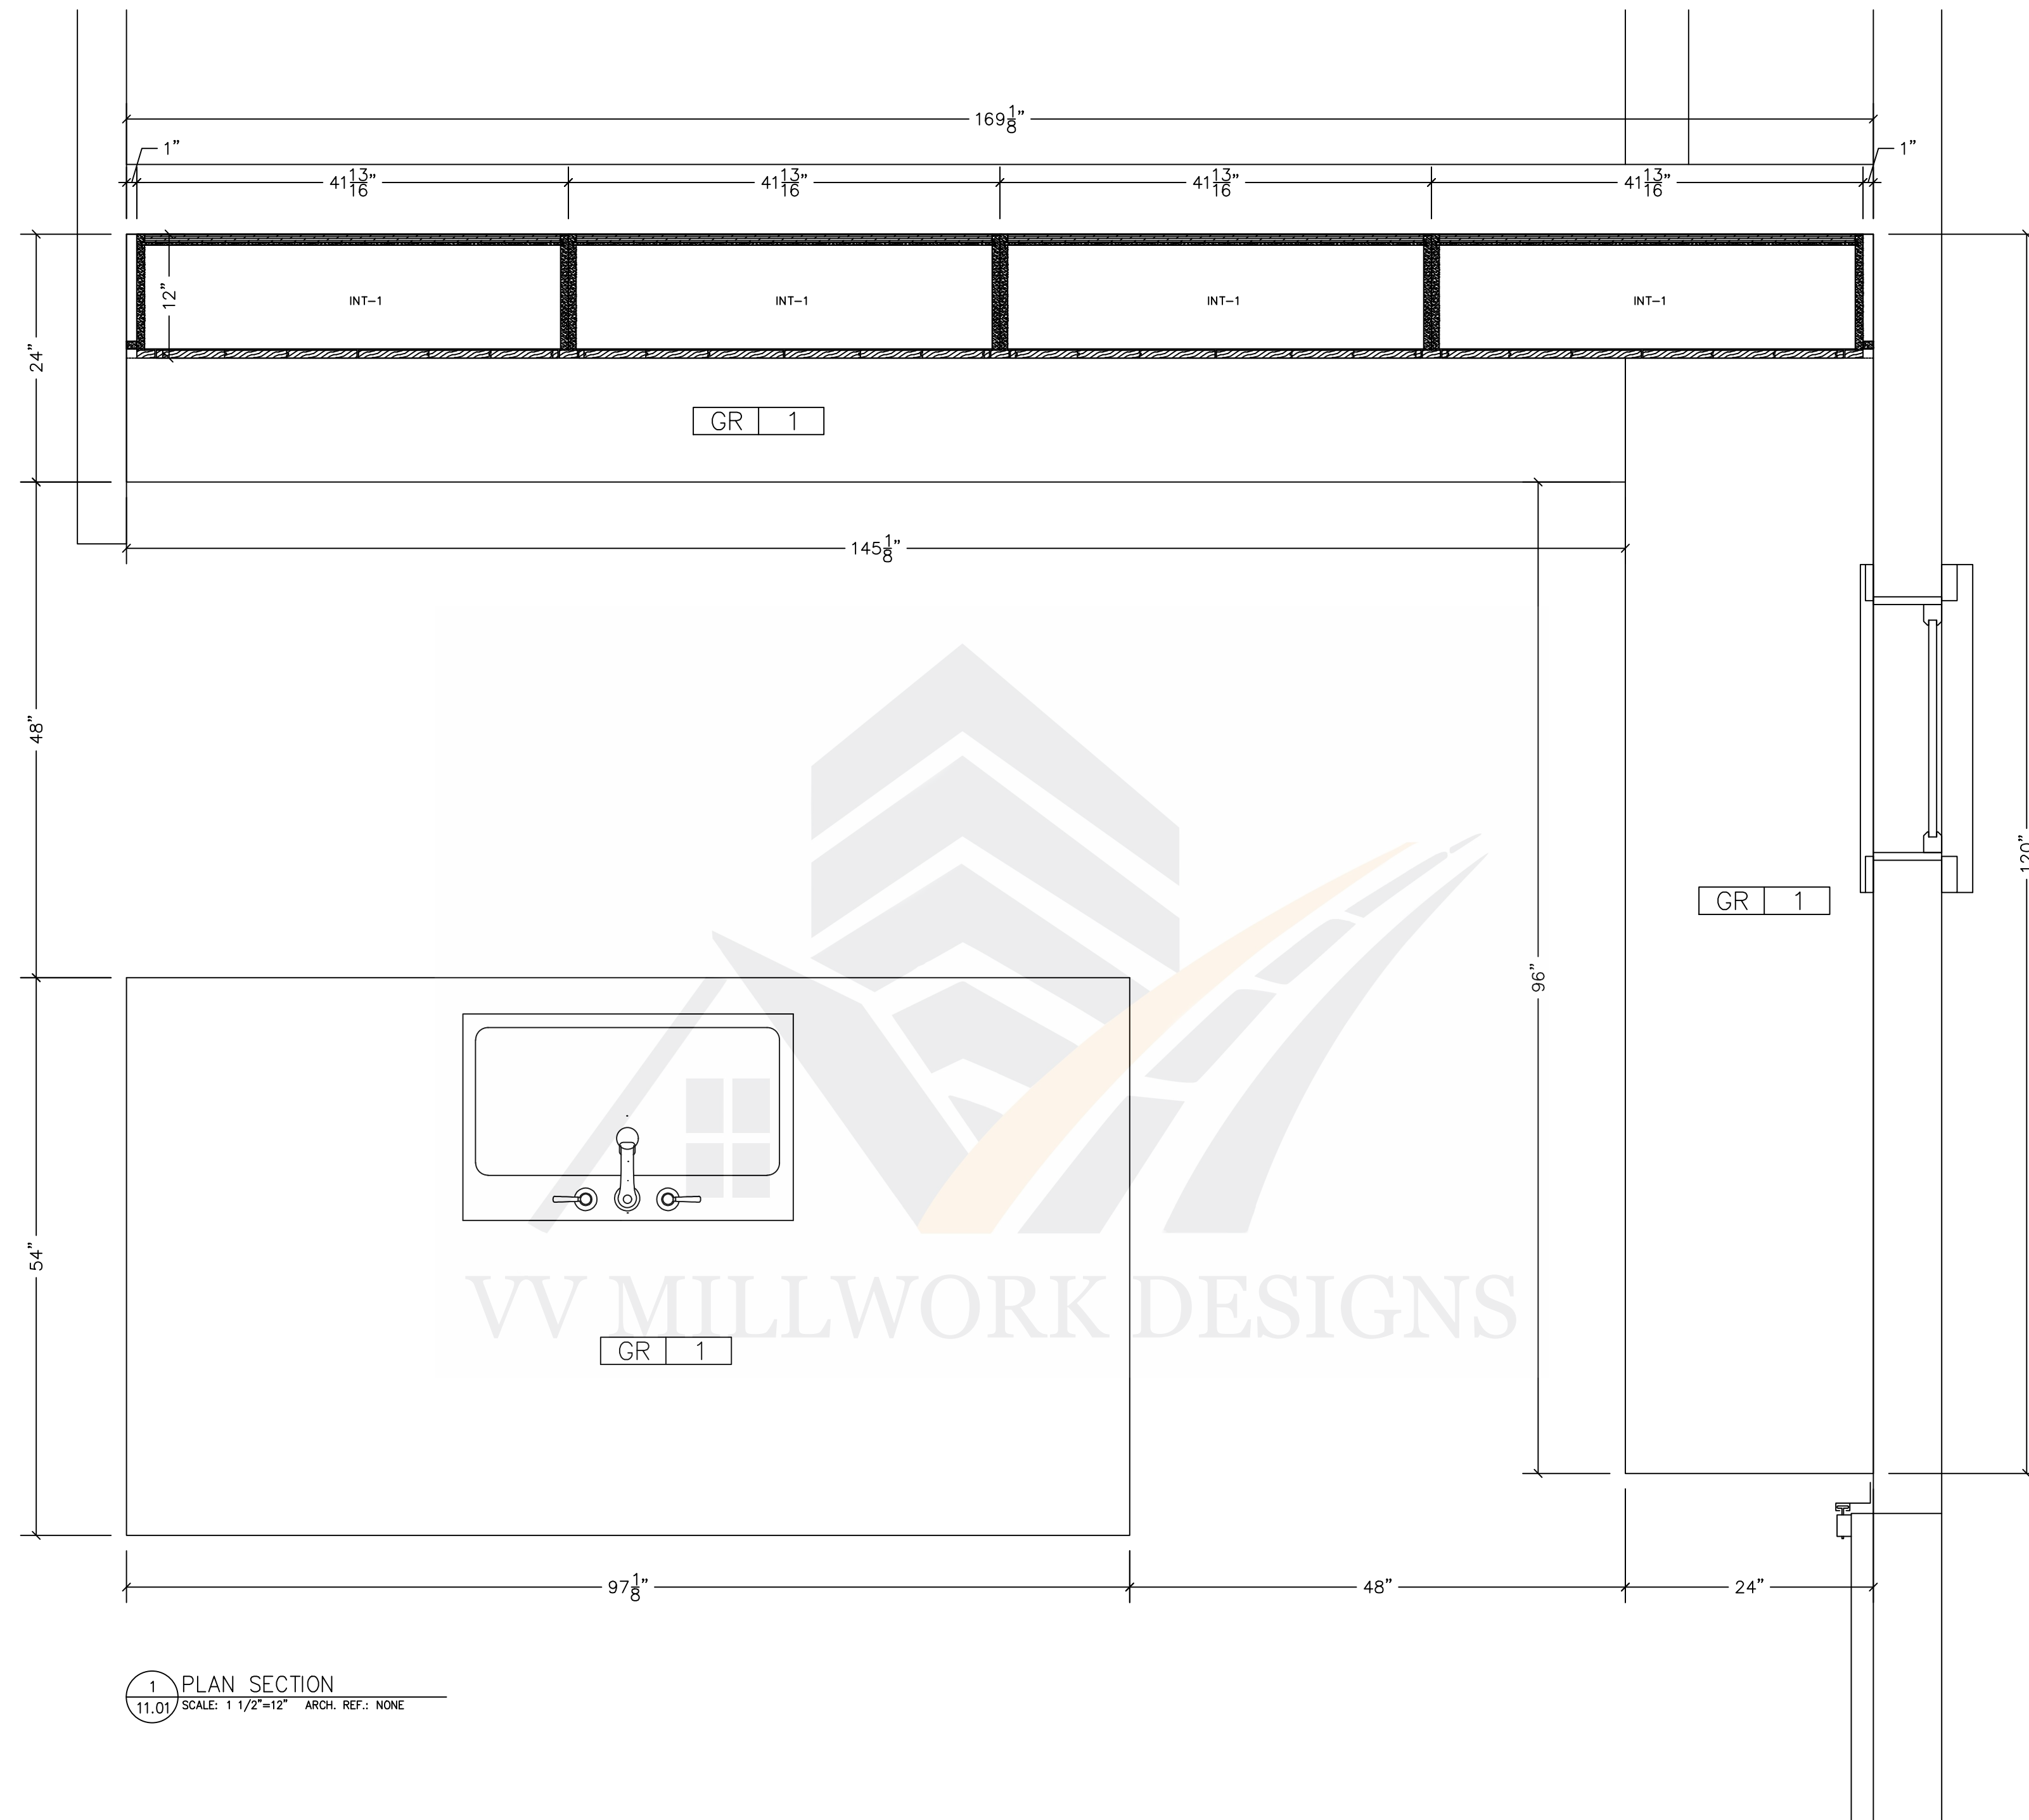


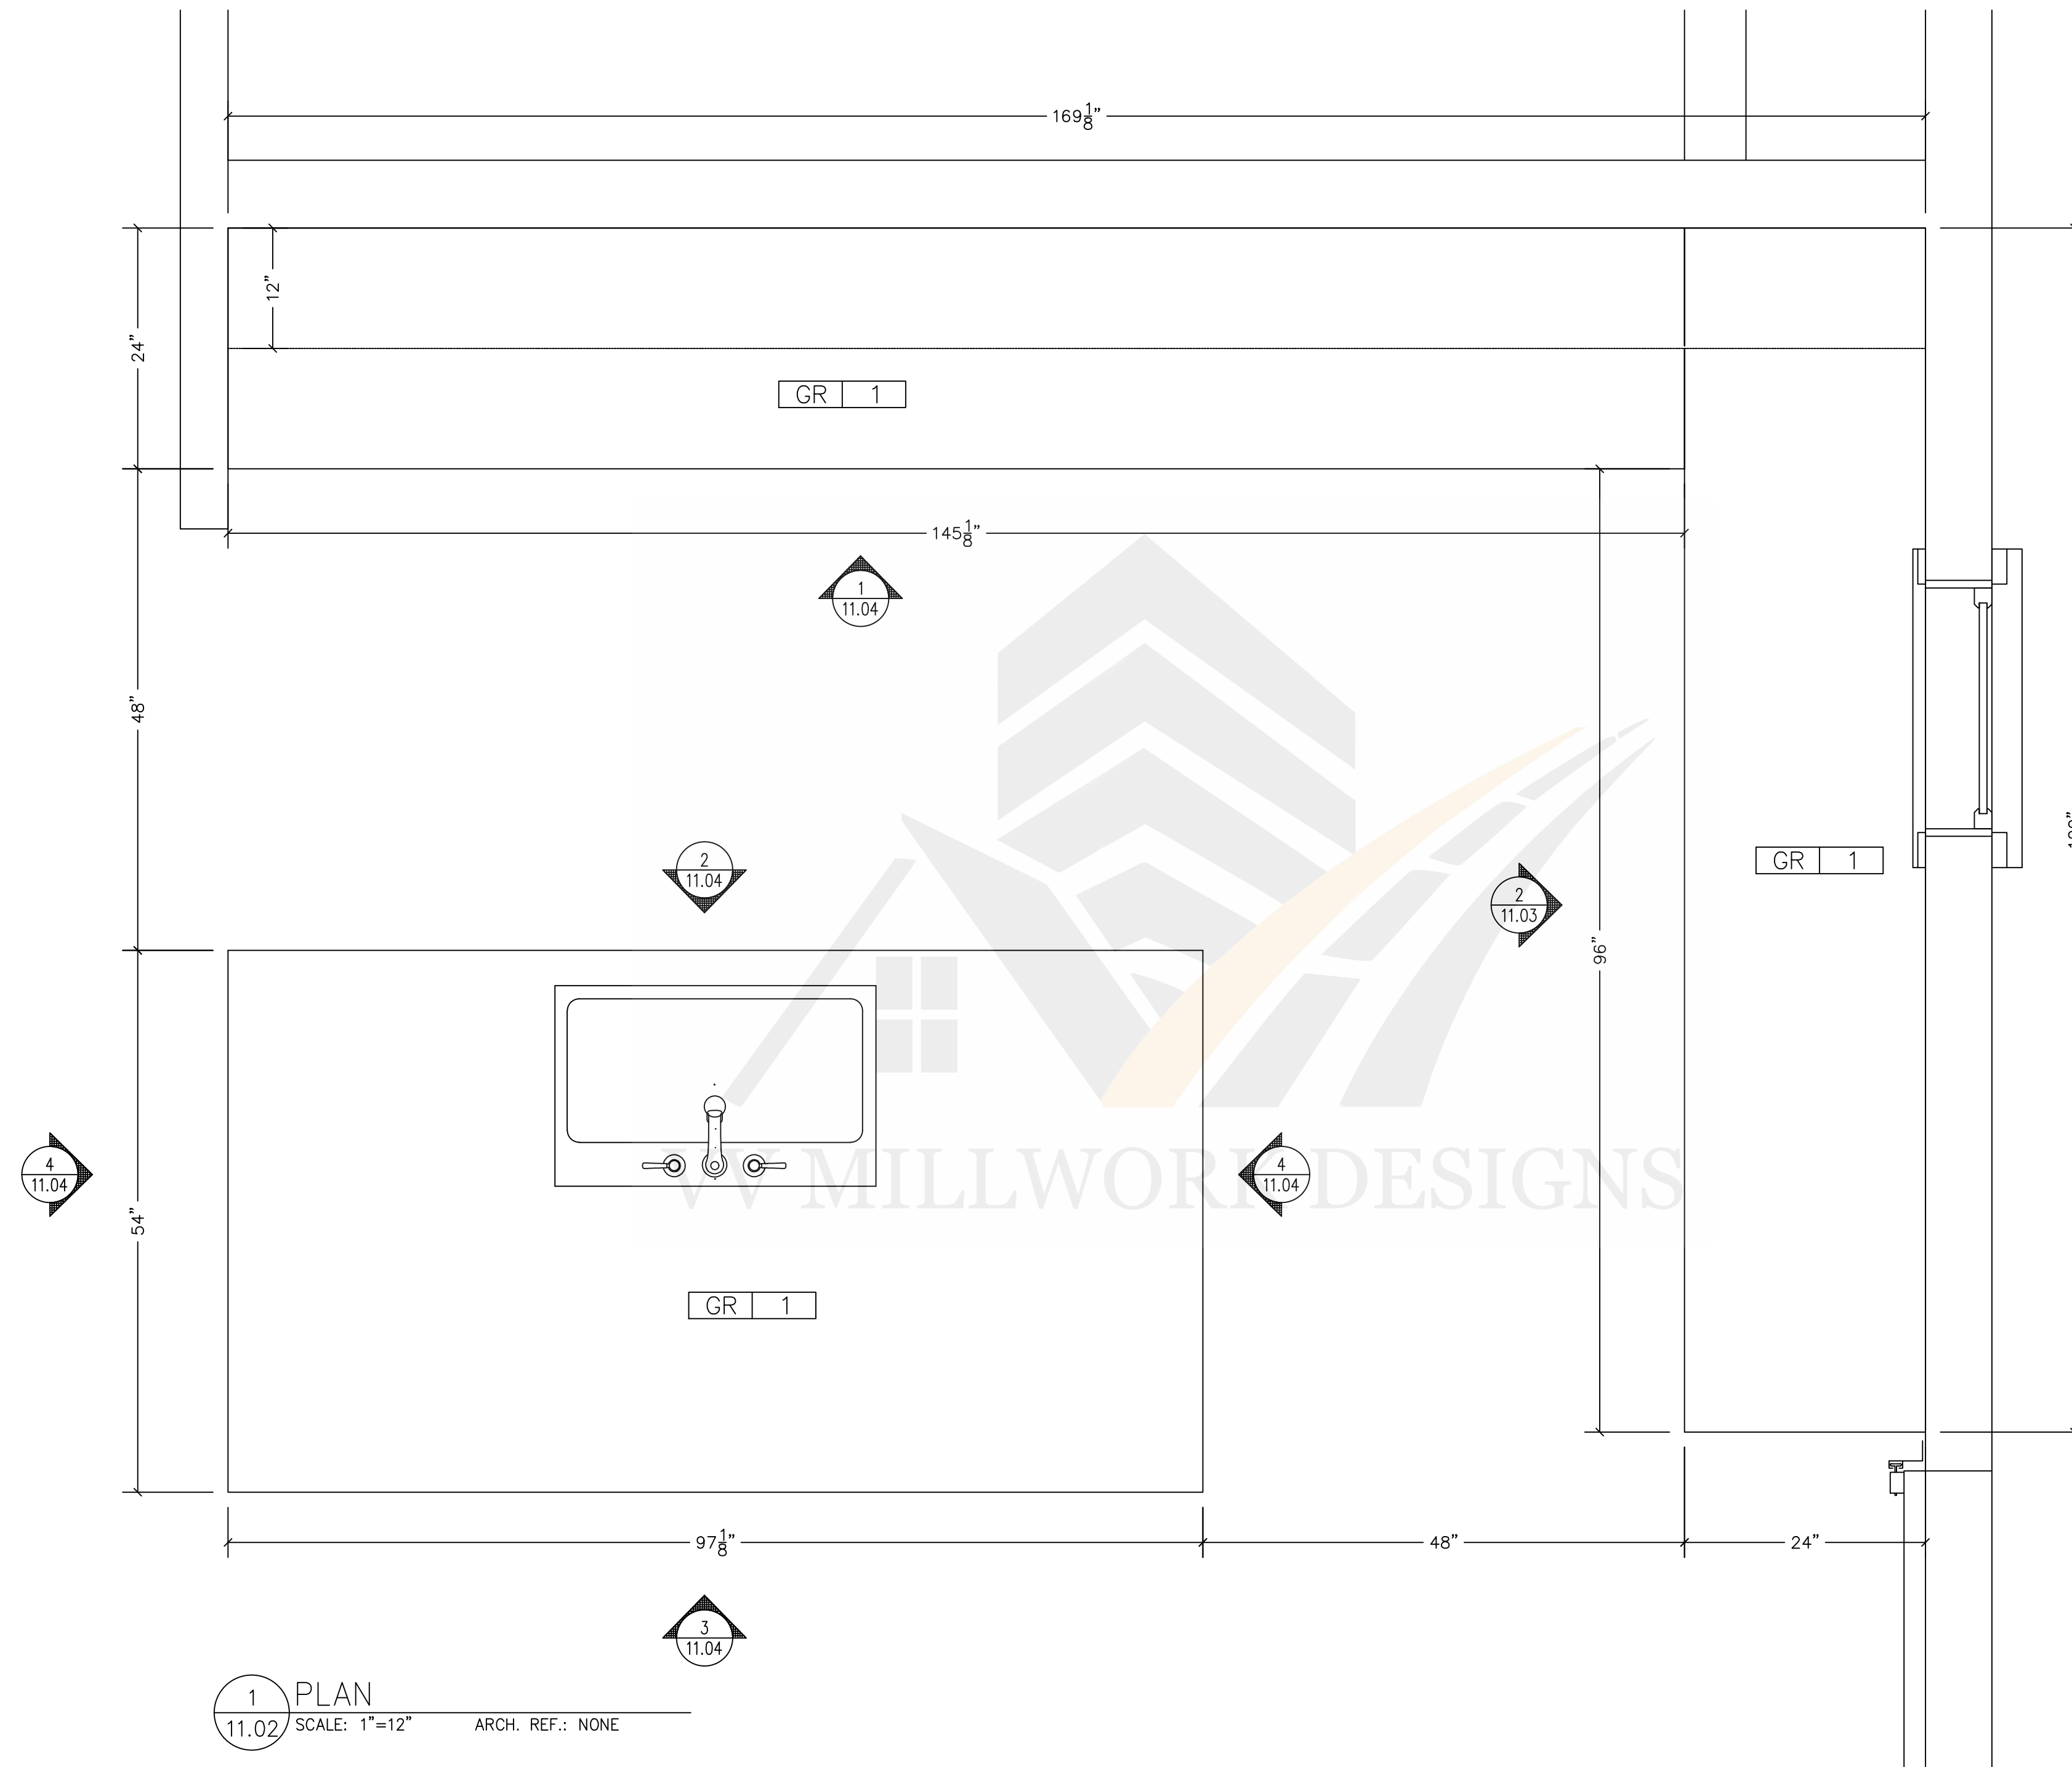

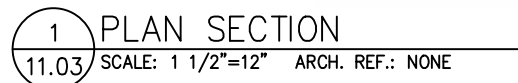


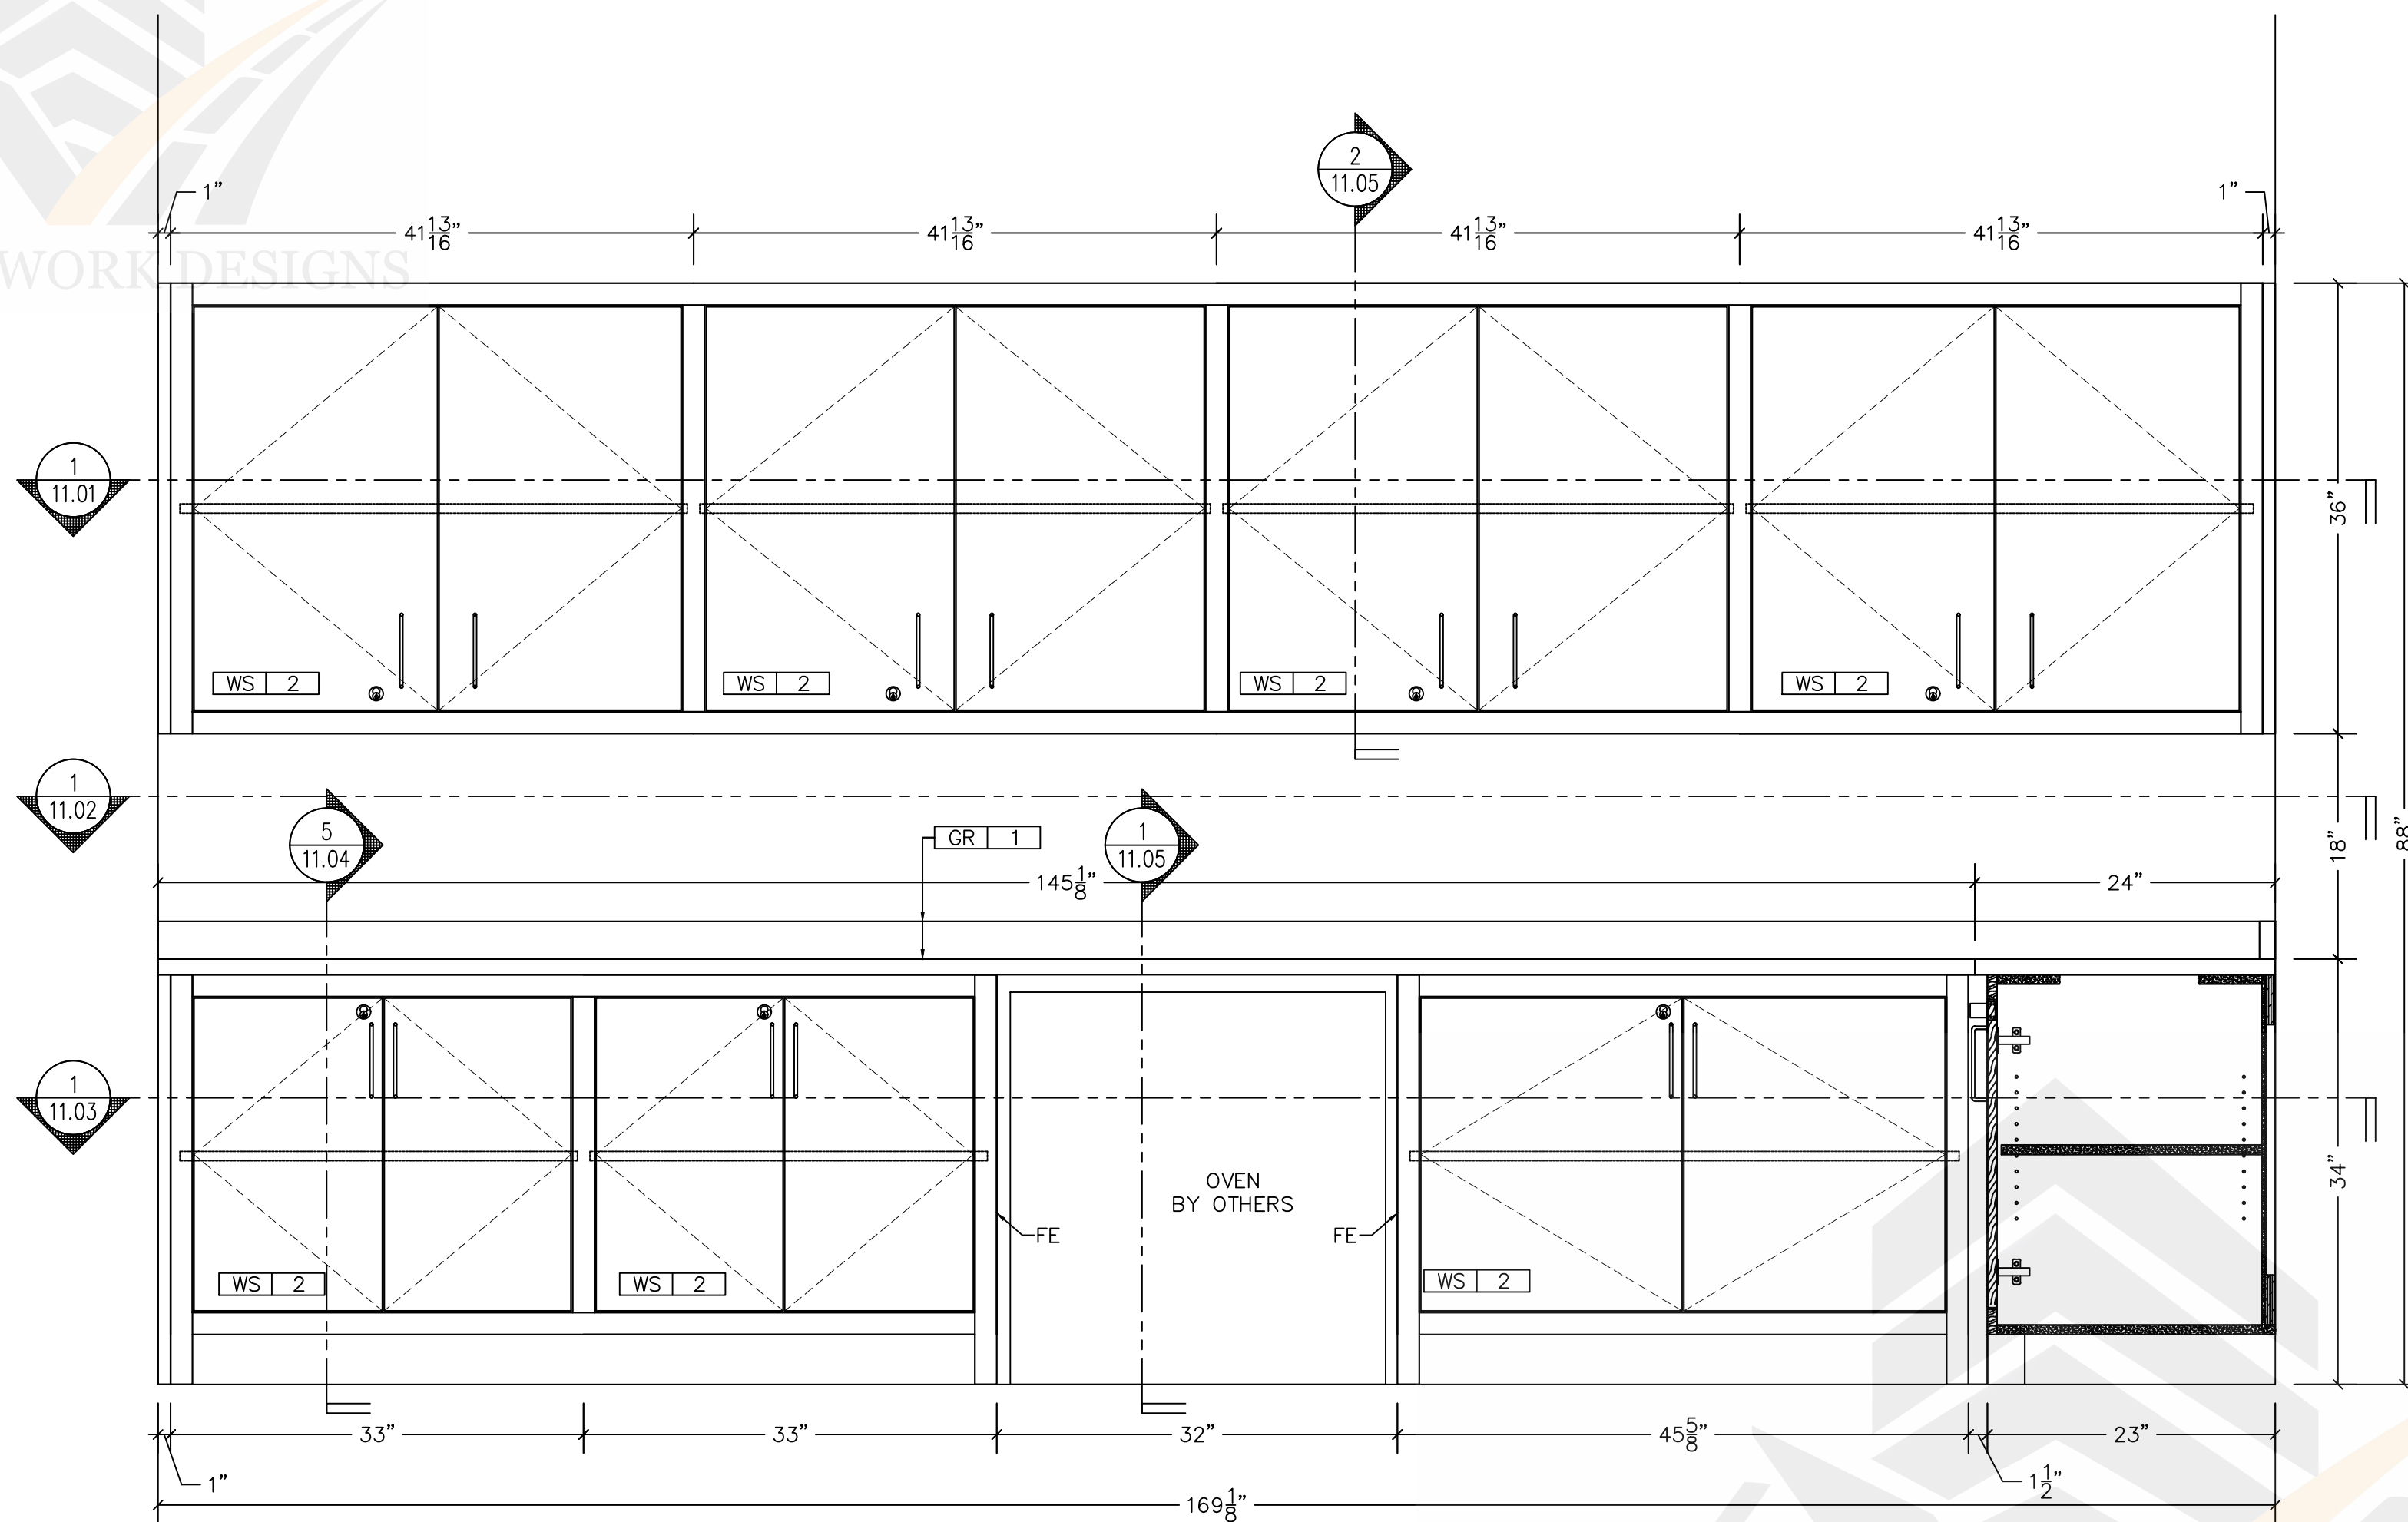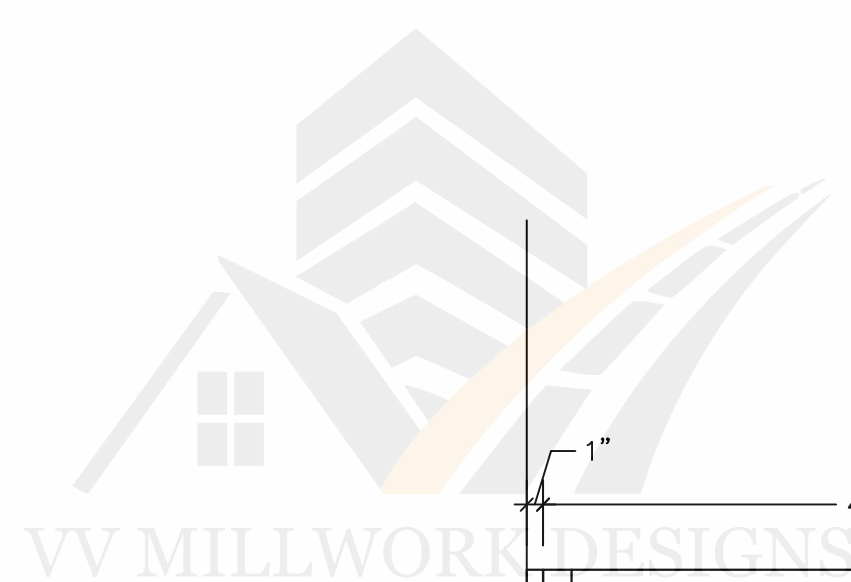


1 ELEVATION
11.04 SCALE: 1"=12" ARCH. REF.: 5/ID407

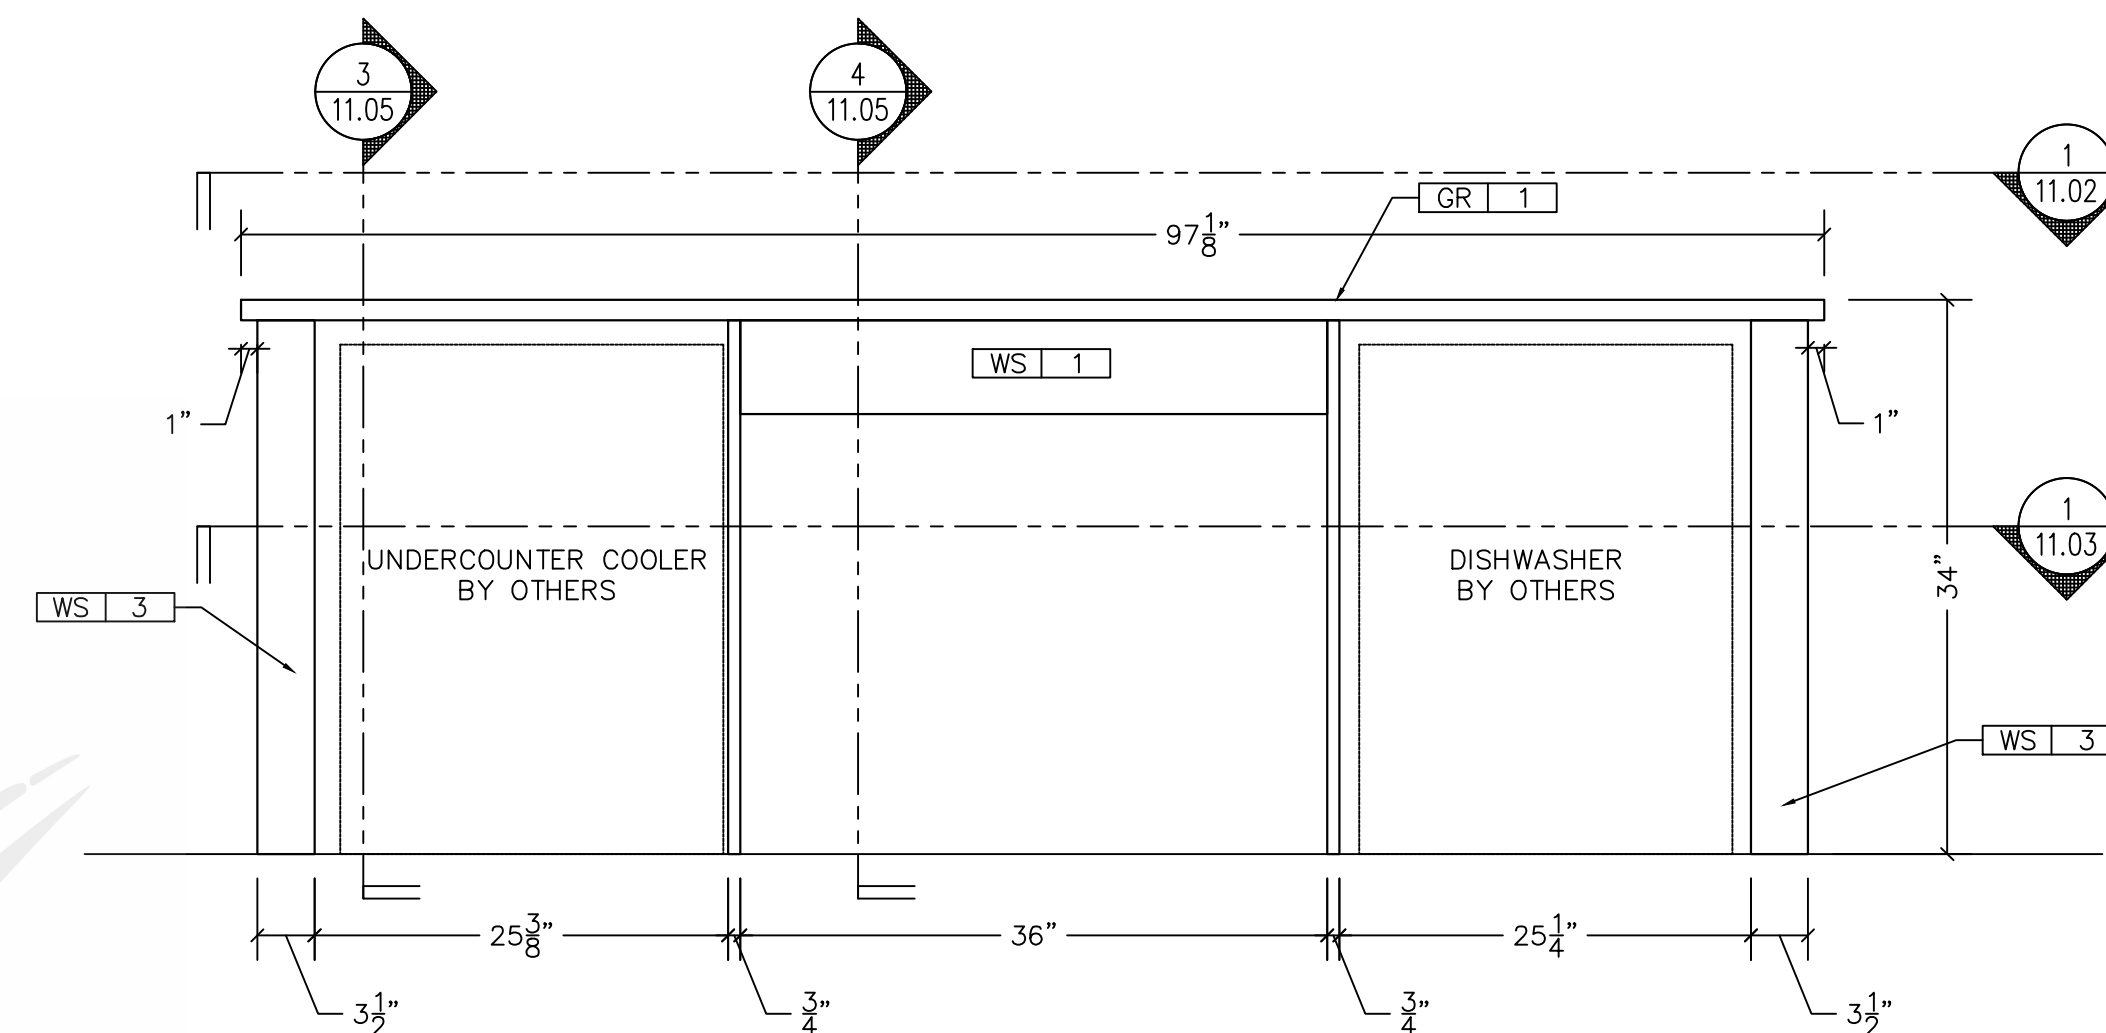


2 ELEVATION
11.04 SCALE: 1"=12" ARCH. REF.: 7/ID407

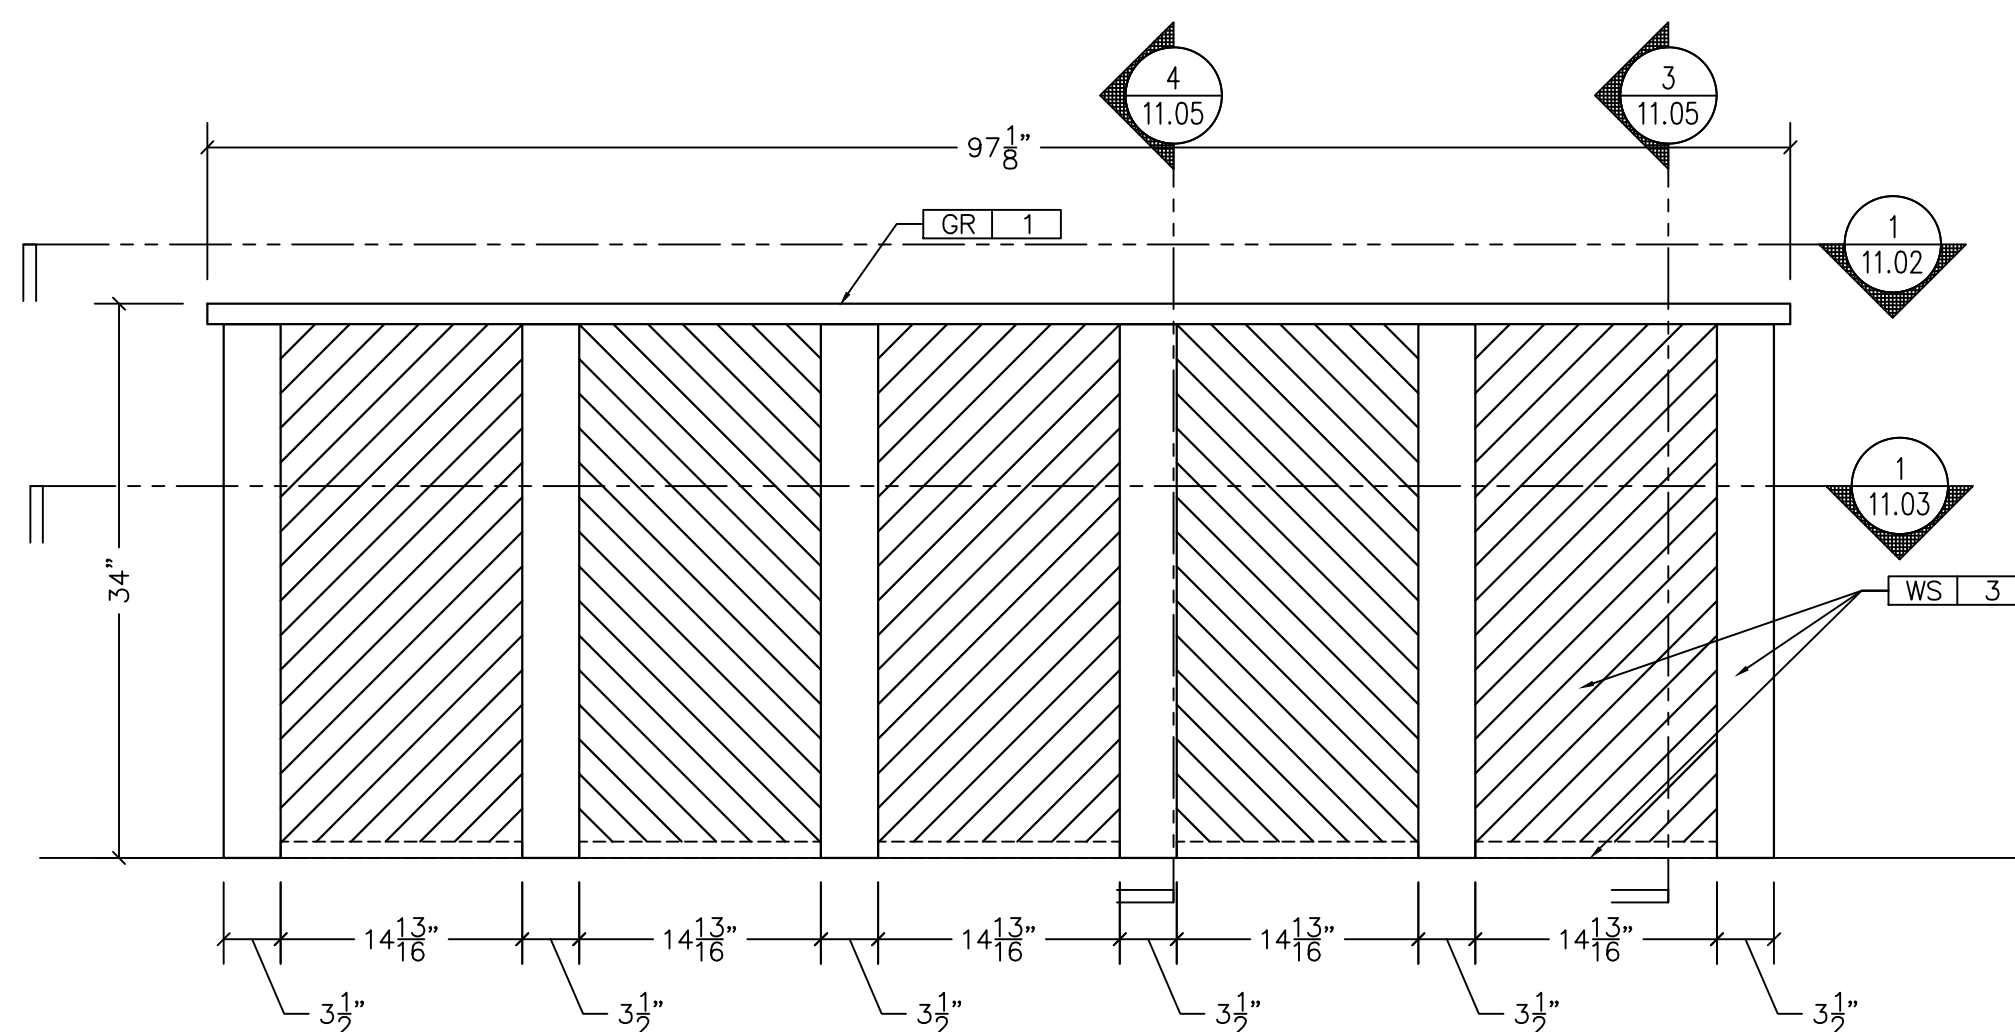

3 ELEVATION
11.04 SCALE: 1"=12" ARCH. REF.: 6/ID407

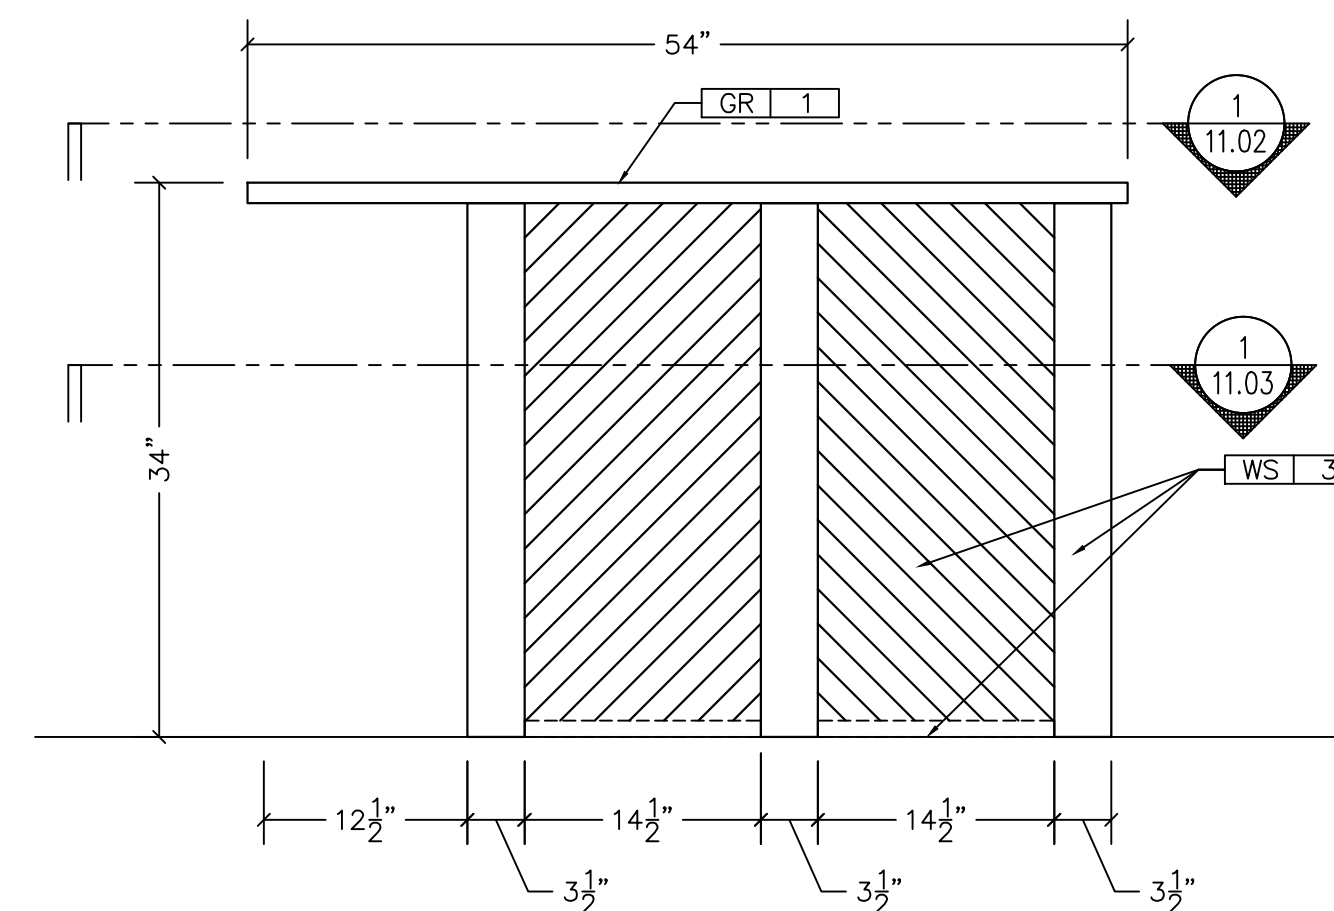


4 ELEVATION
11.04 SCALE: 1"=12" ARCH. REF.: 8/ID407

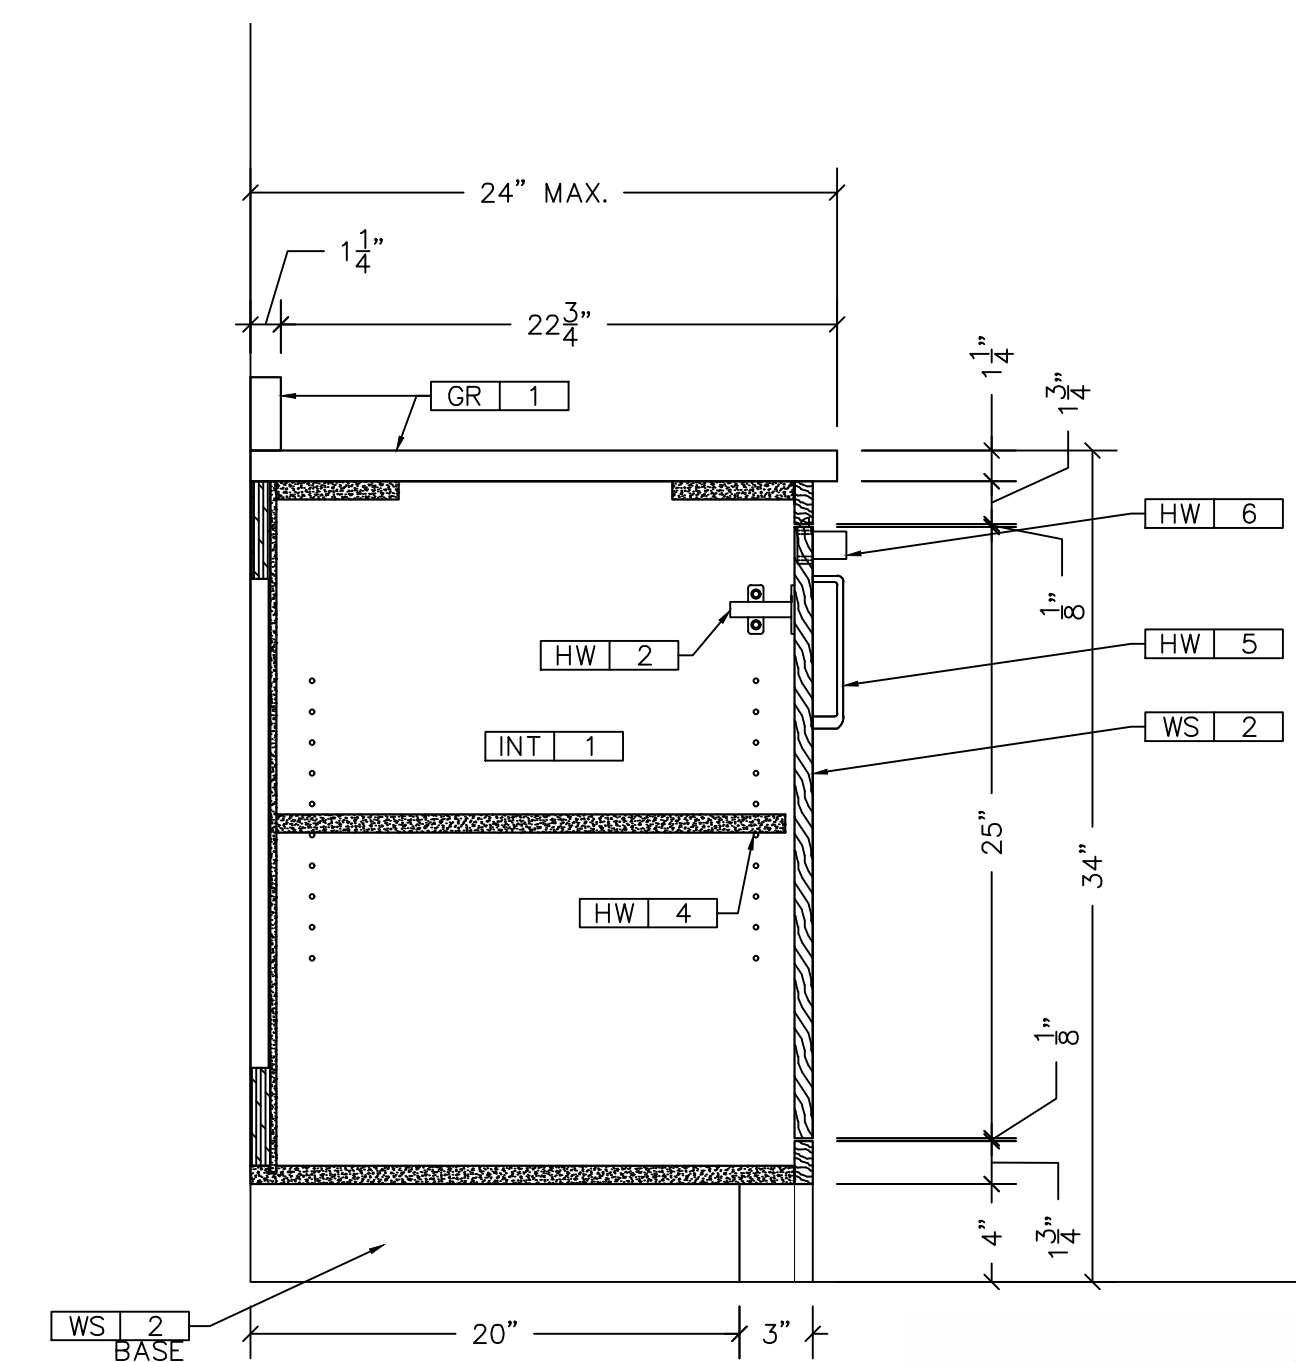


5 SECTION
11.04 SCALE: 1 1/2"=12" ARCH. REF.: NONE




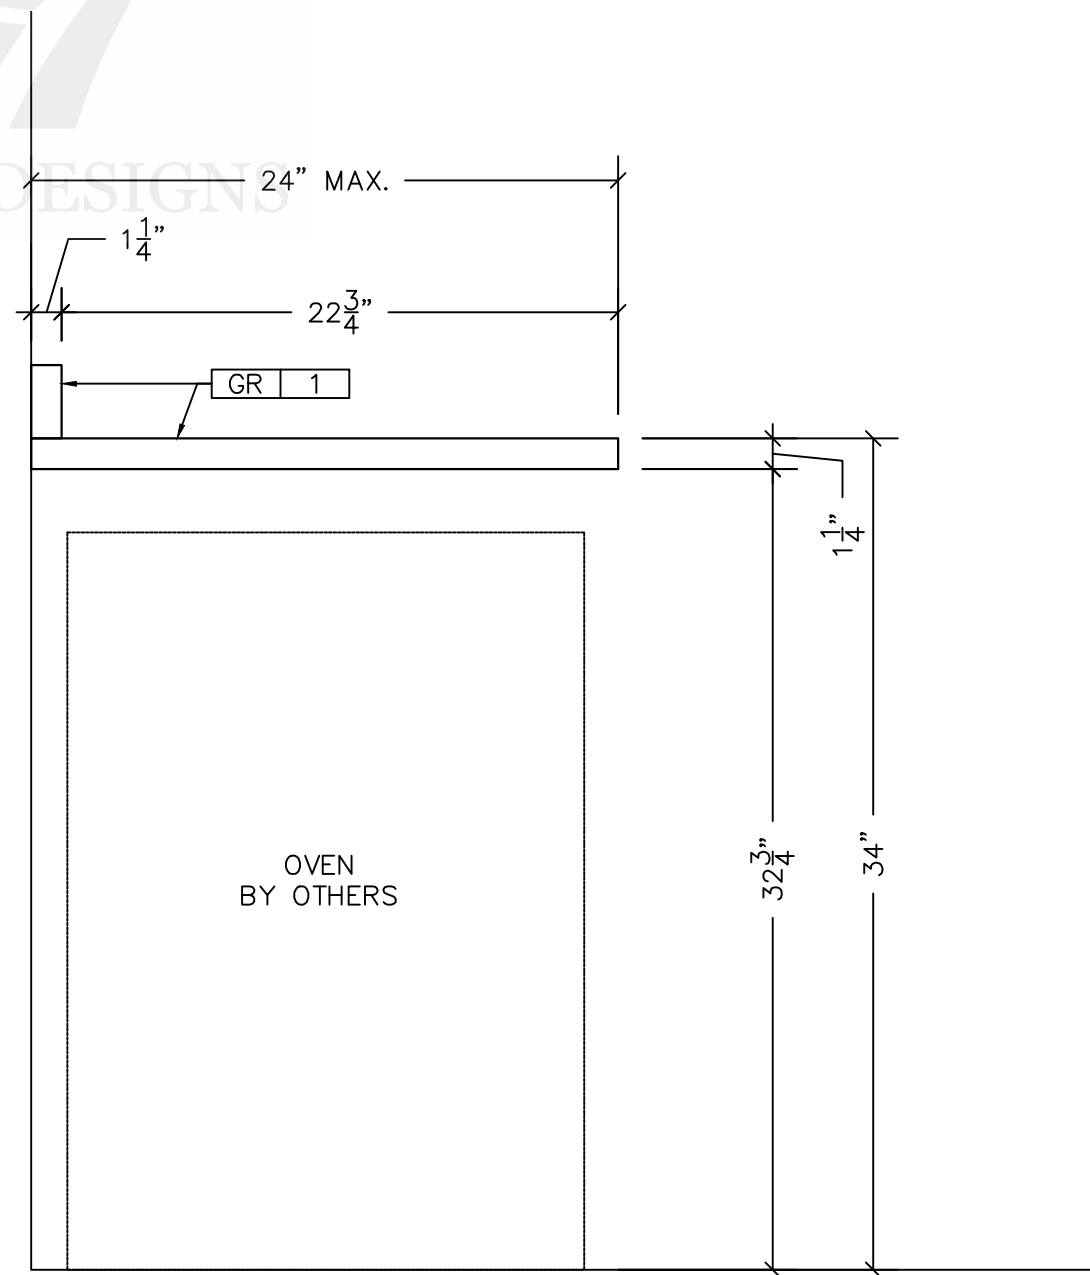


1 SECTION
11.05 SCALE: 1 1/2"=12" ARCH. REF.: NONE

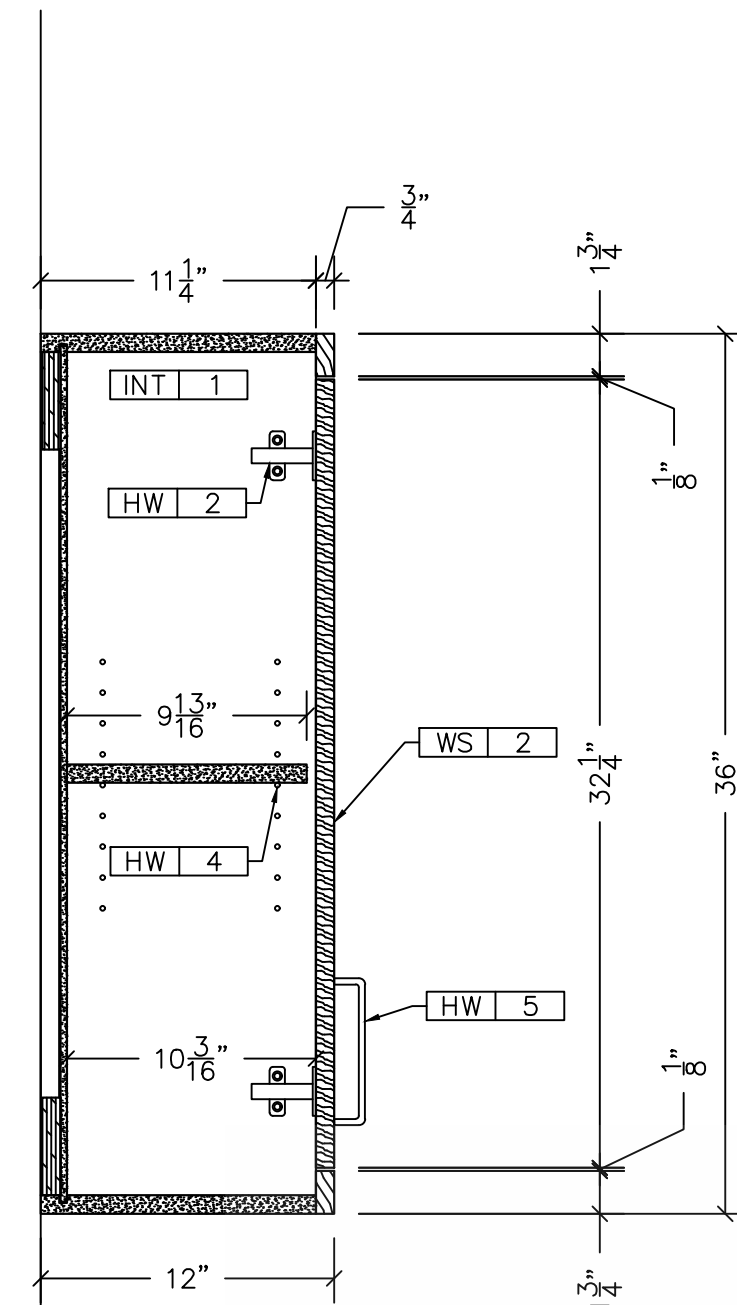


2 SECTION
11.05 SCALE: 1 1/2"=12" ARCH. REF.: NONE

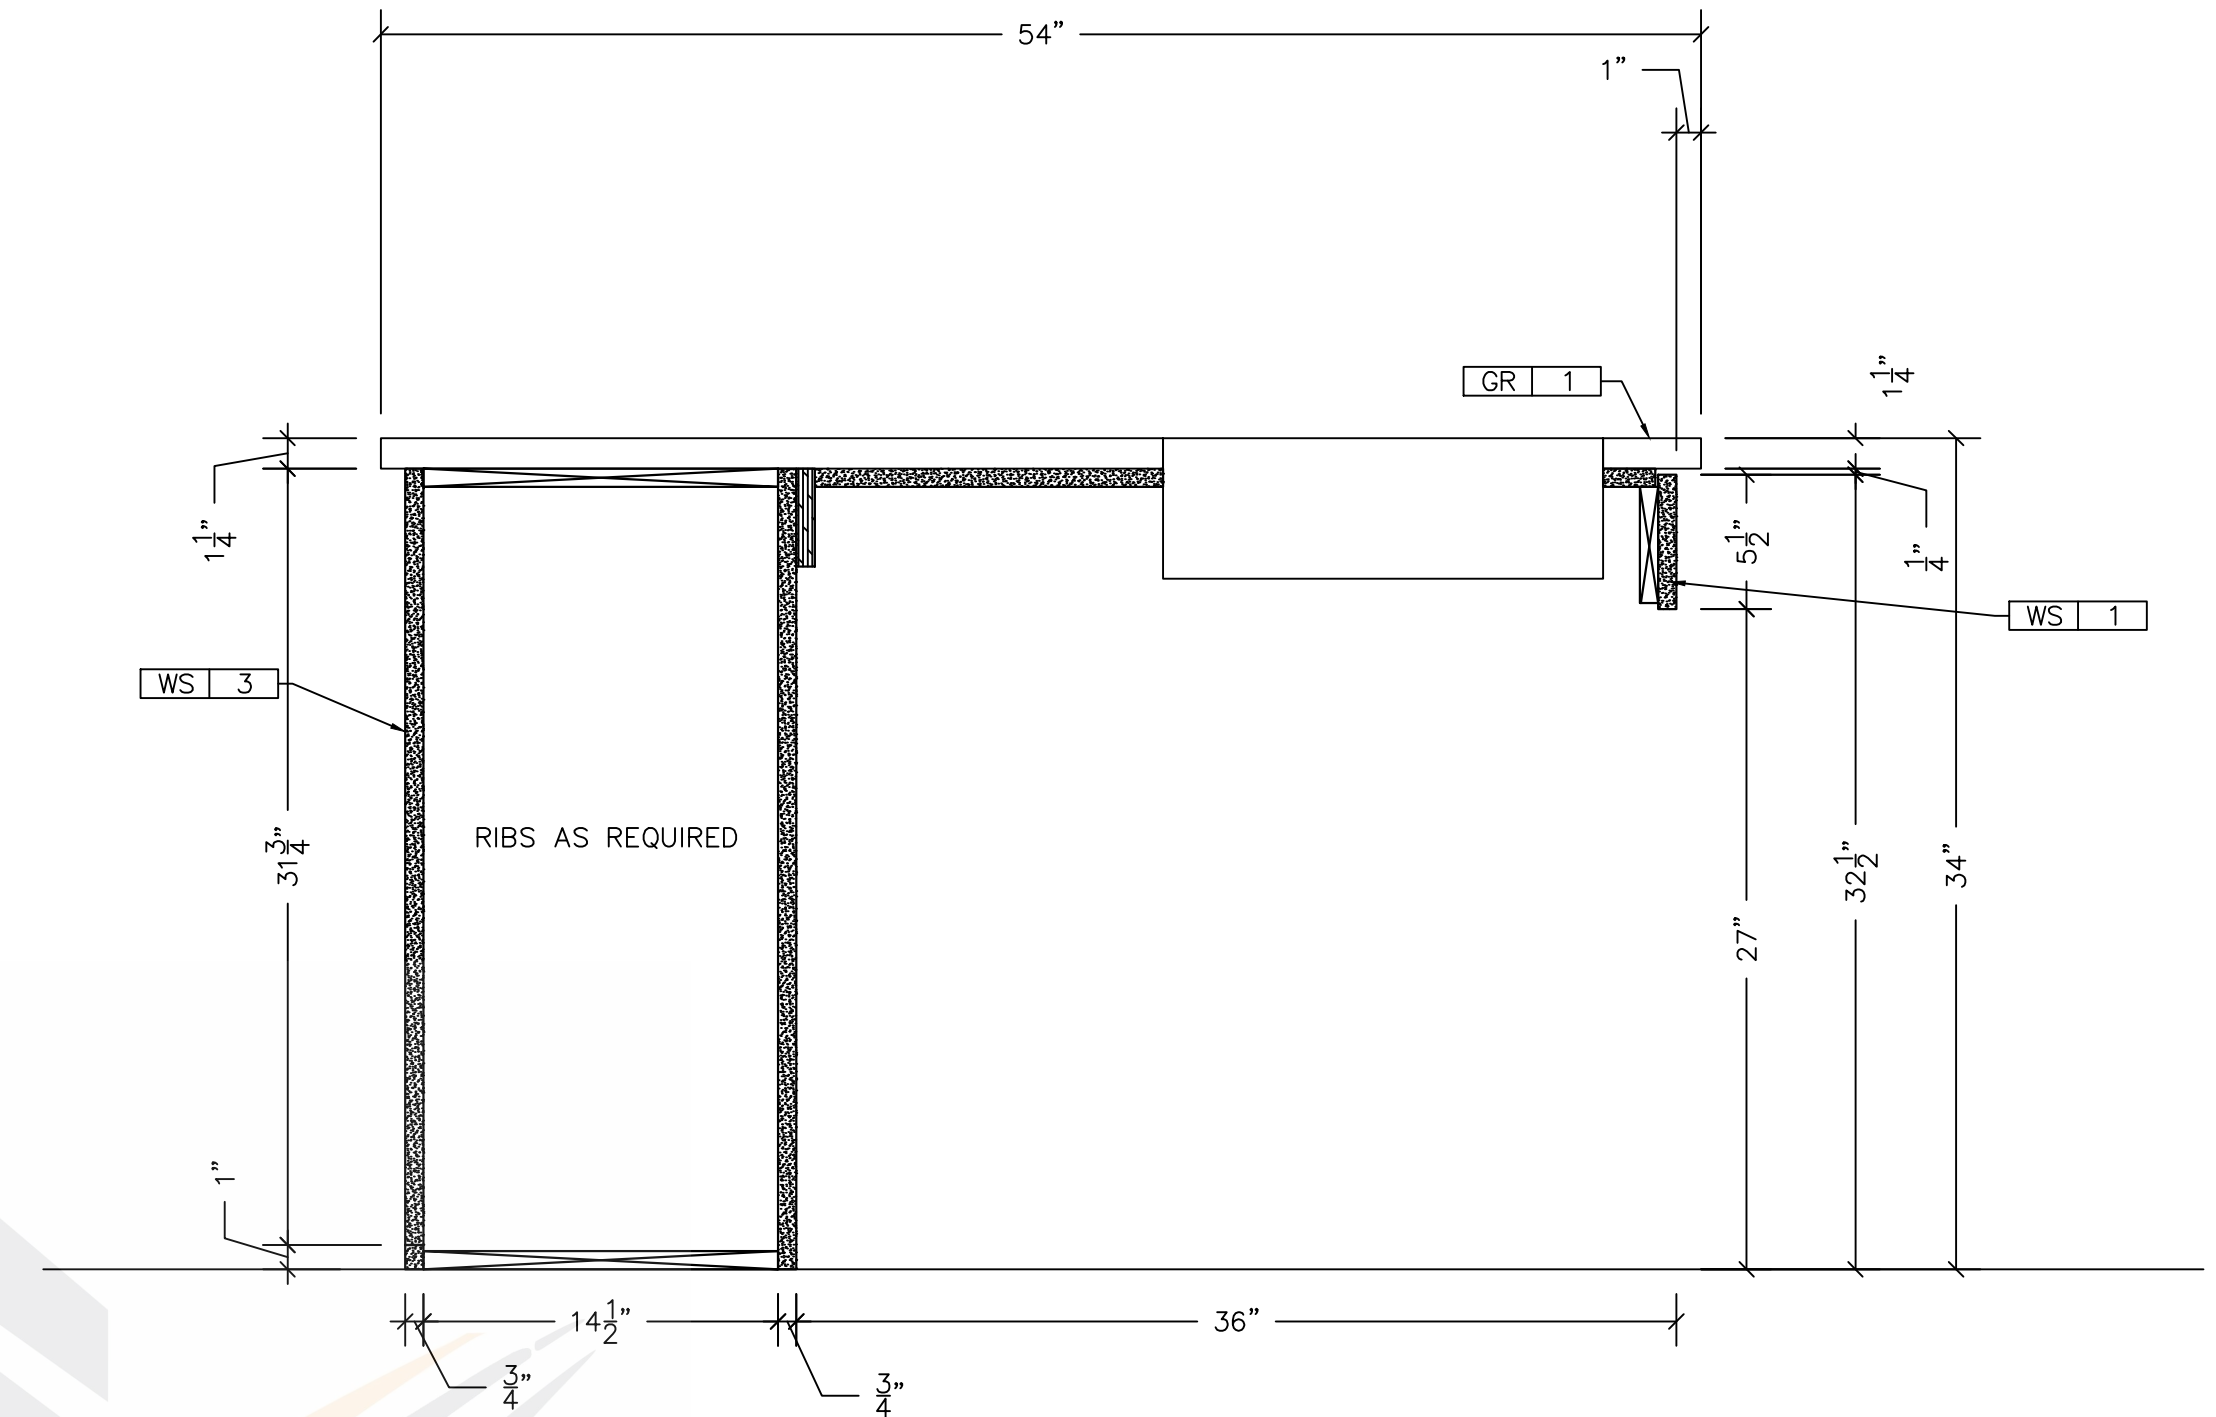


3 SECTION
11.05 SCALE: 1 1/2"=12" ARCH. REF.: NONE

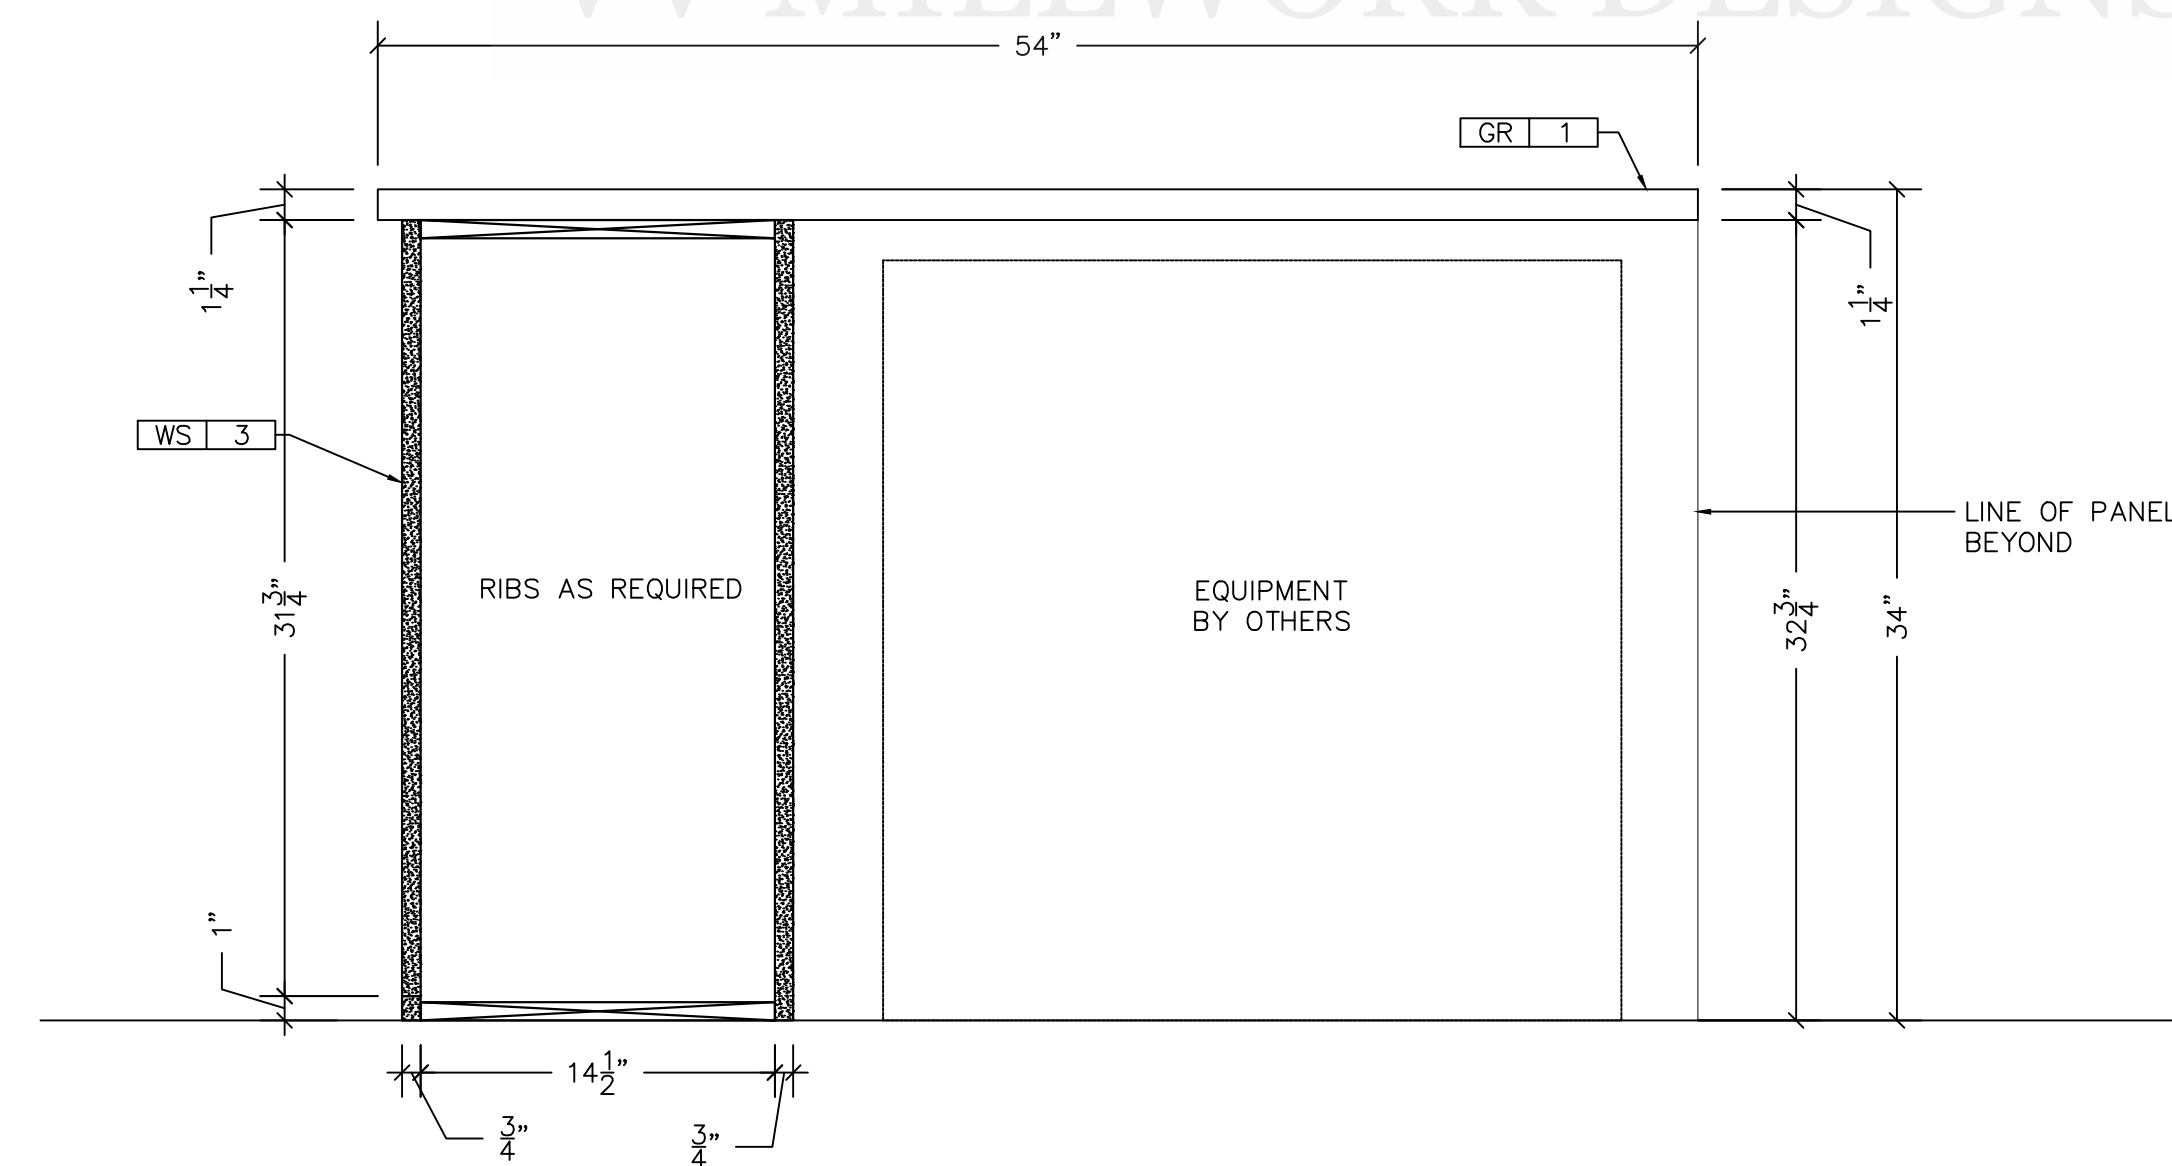


4 SECTION
11.05 SCALE: 1 1/2"=12" ARCH. REF.: NONE

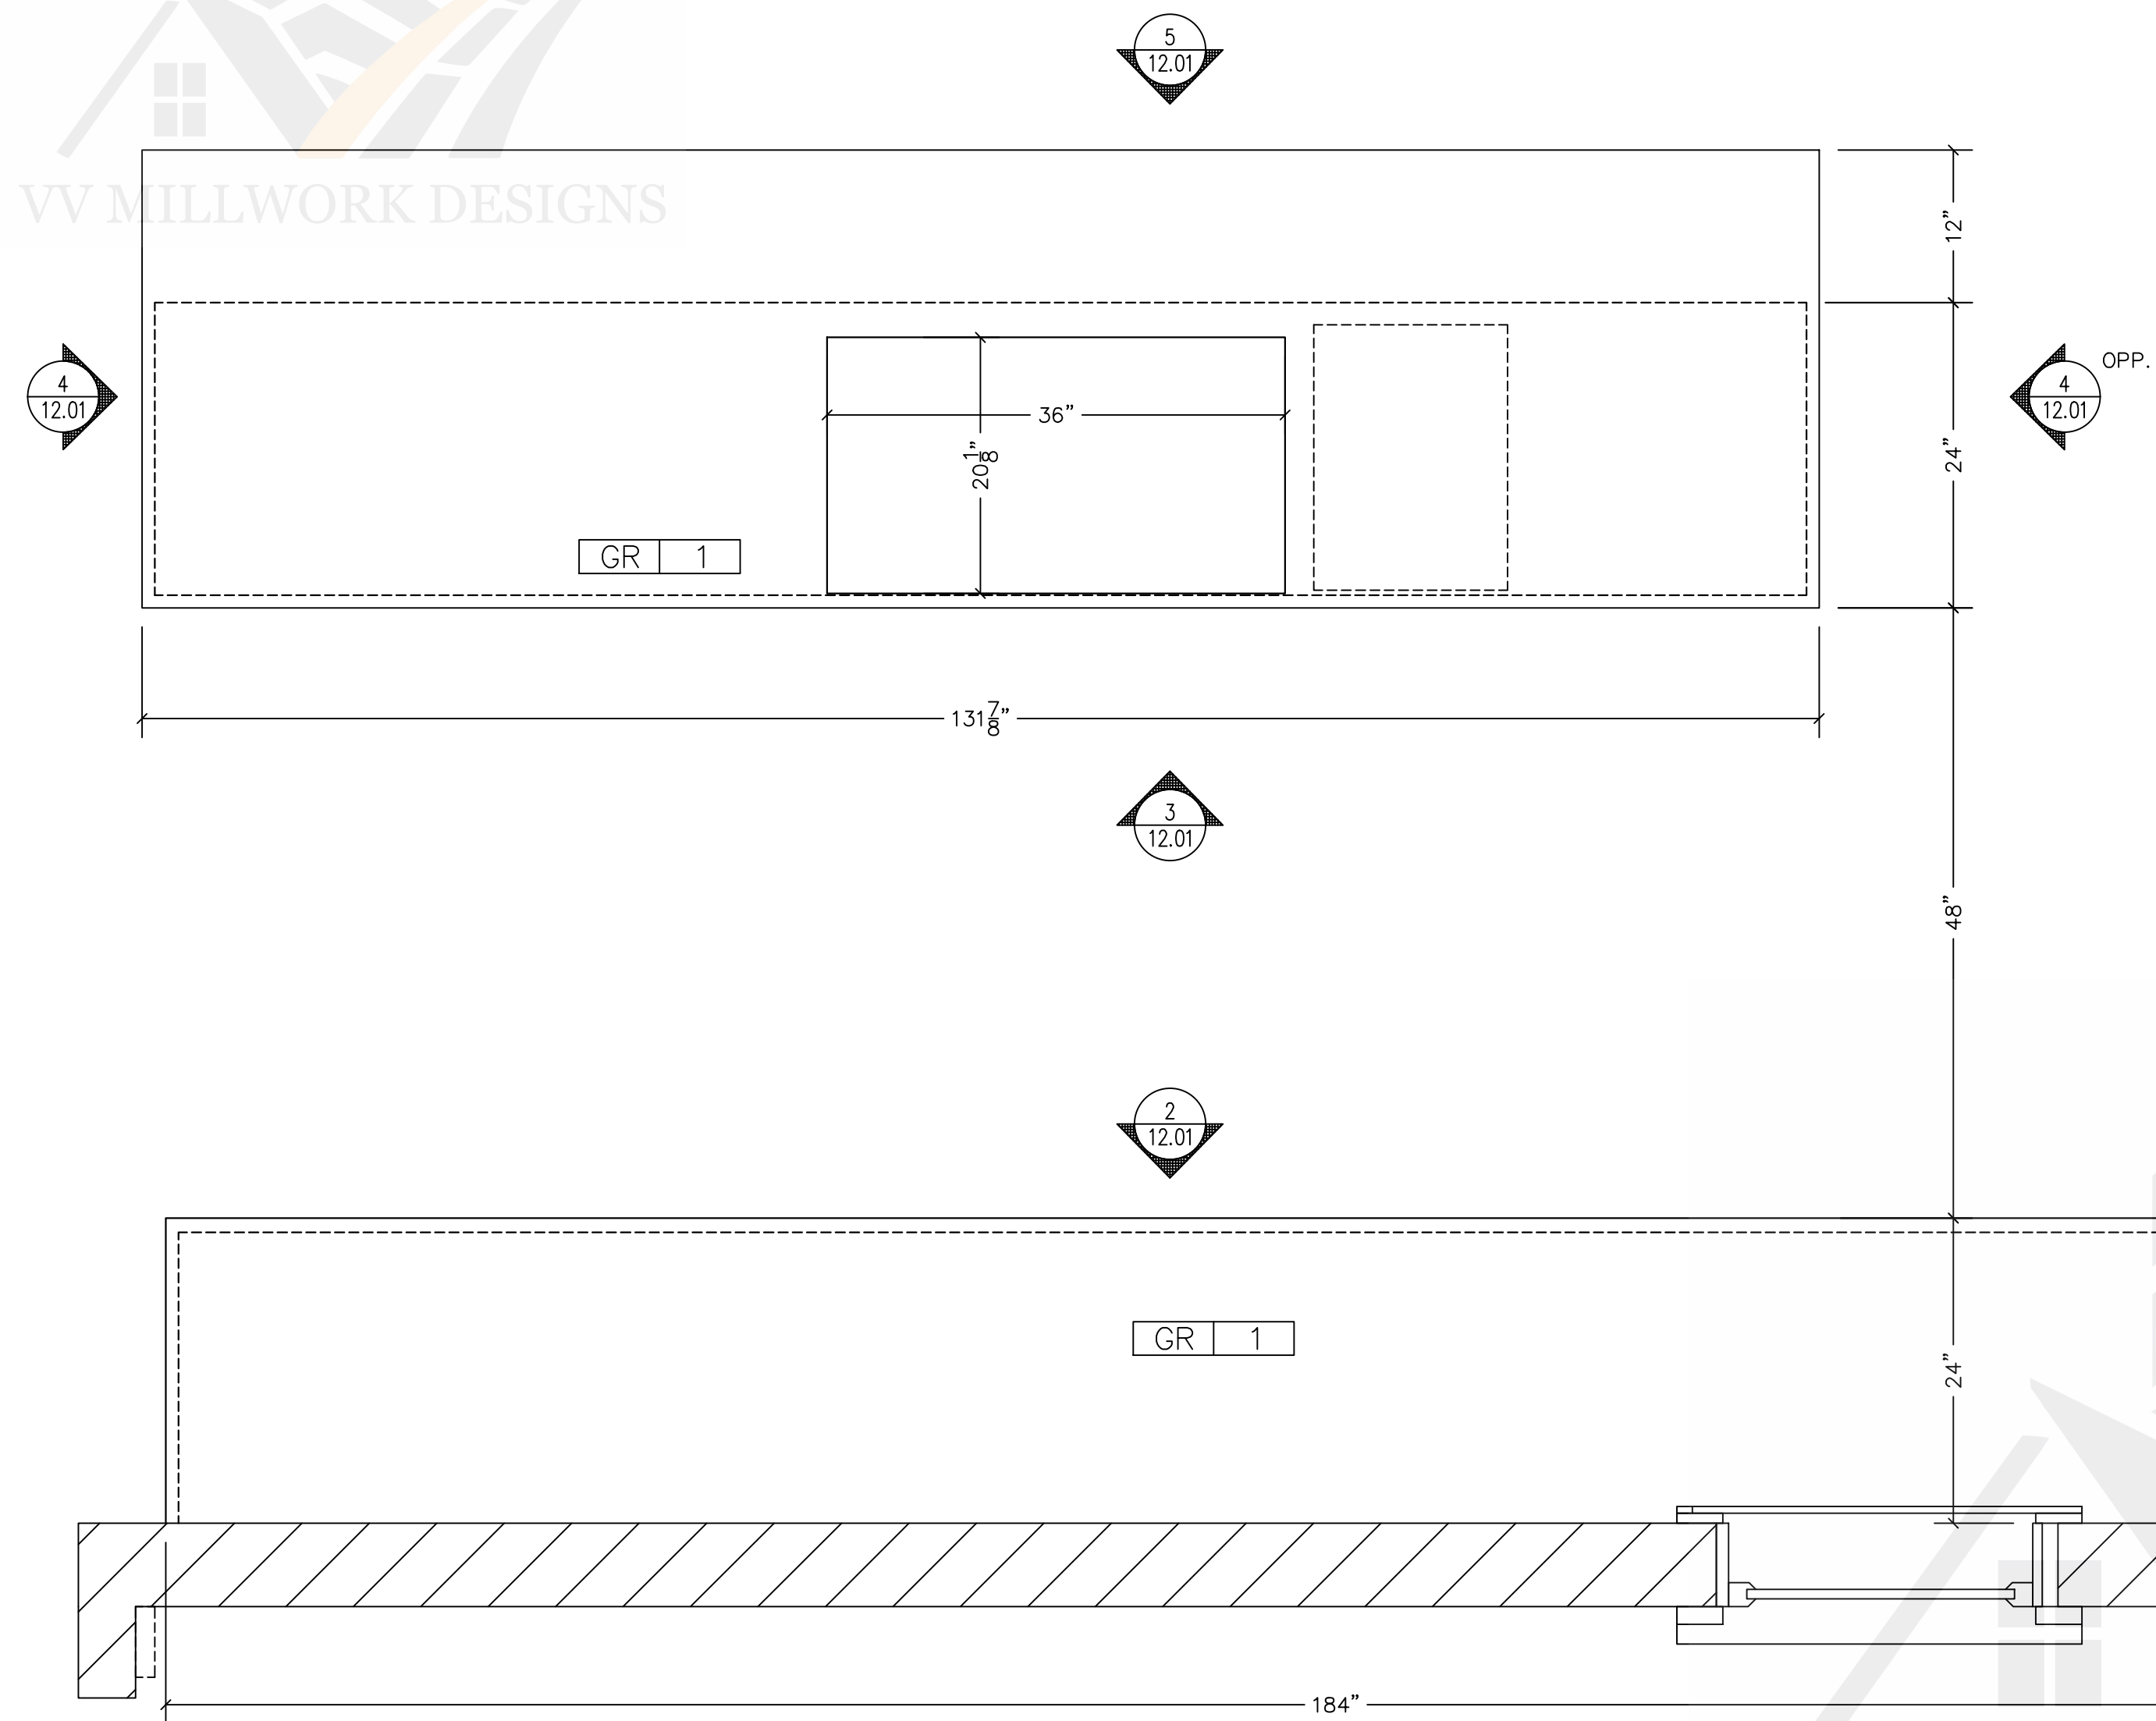


1 PLAN
12.01 SCALE: 1"=12" ARCH. REF.: NONE

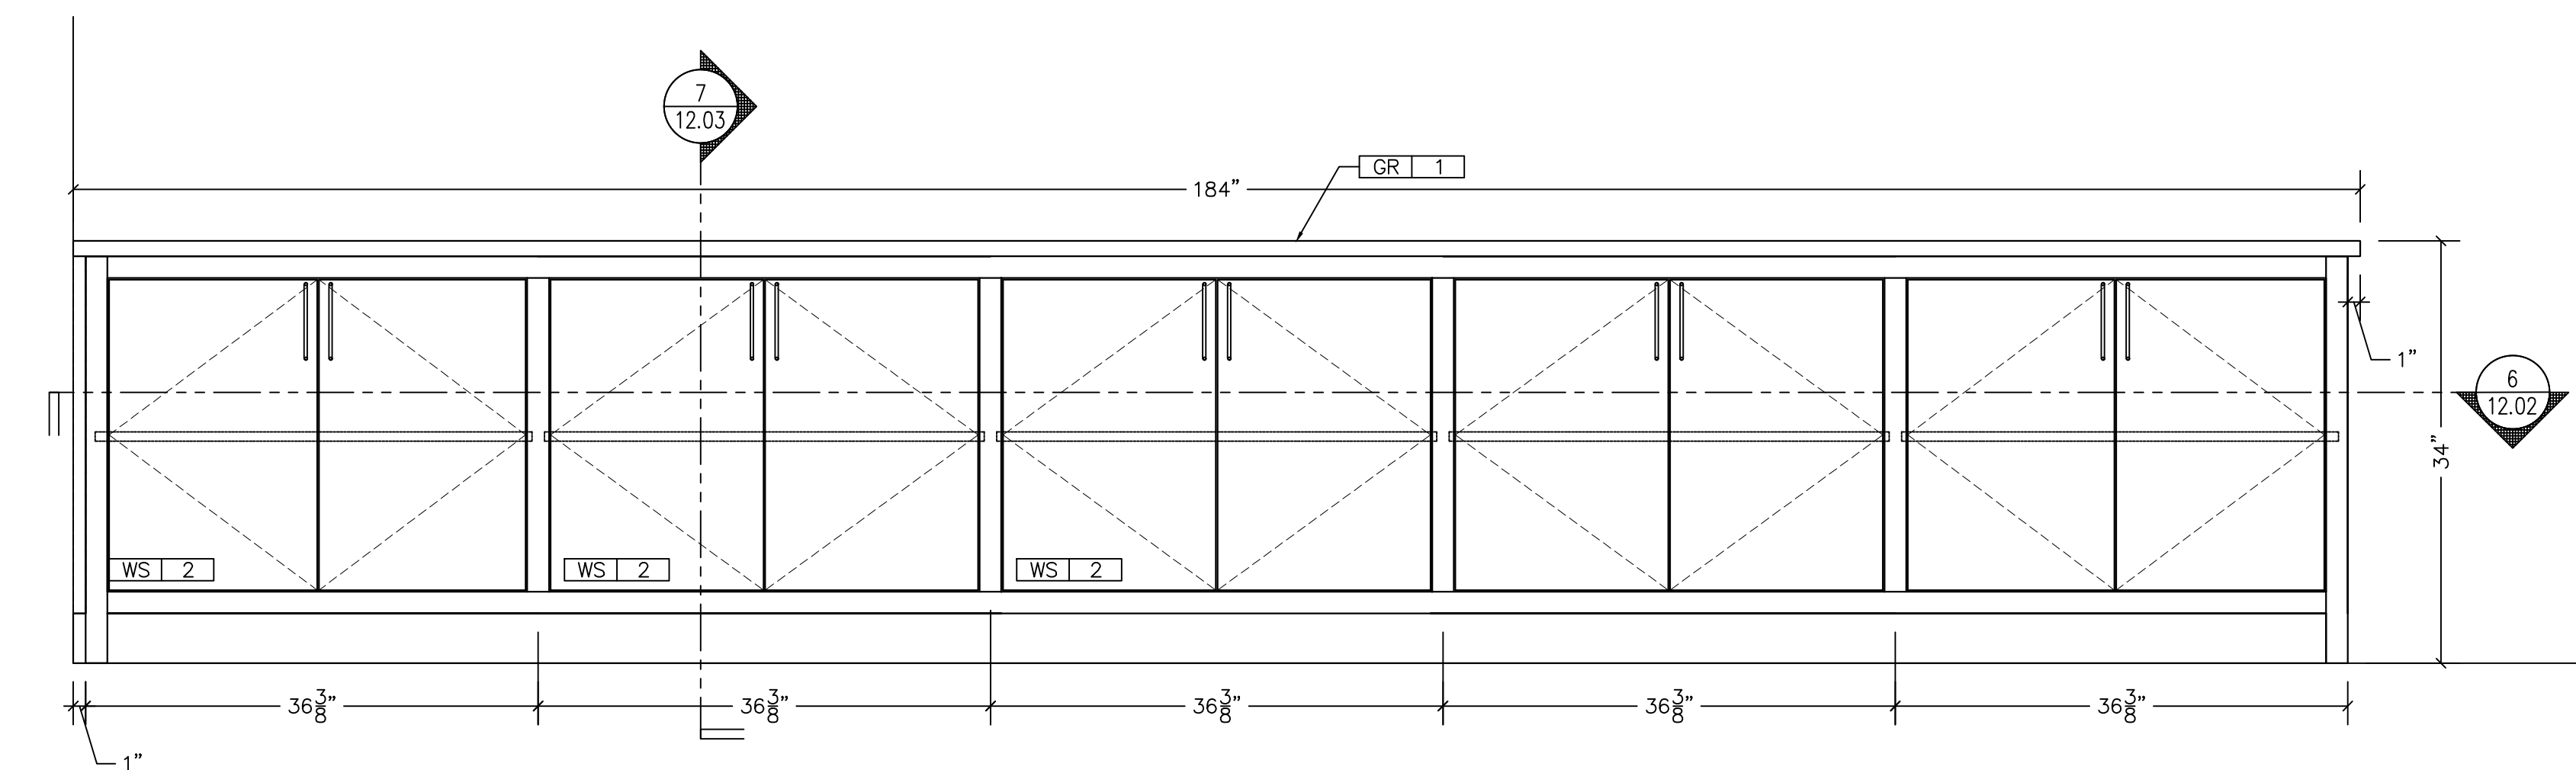


2 ELEVATION
12.01 SCALE: 1"=12" ARCH. REF.: 4/ID409

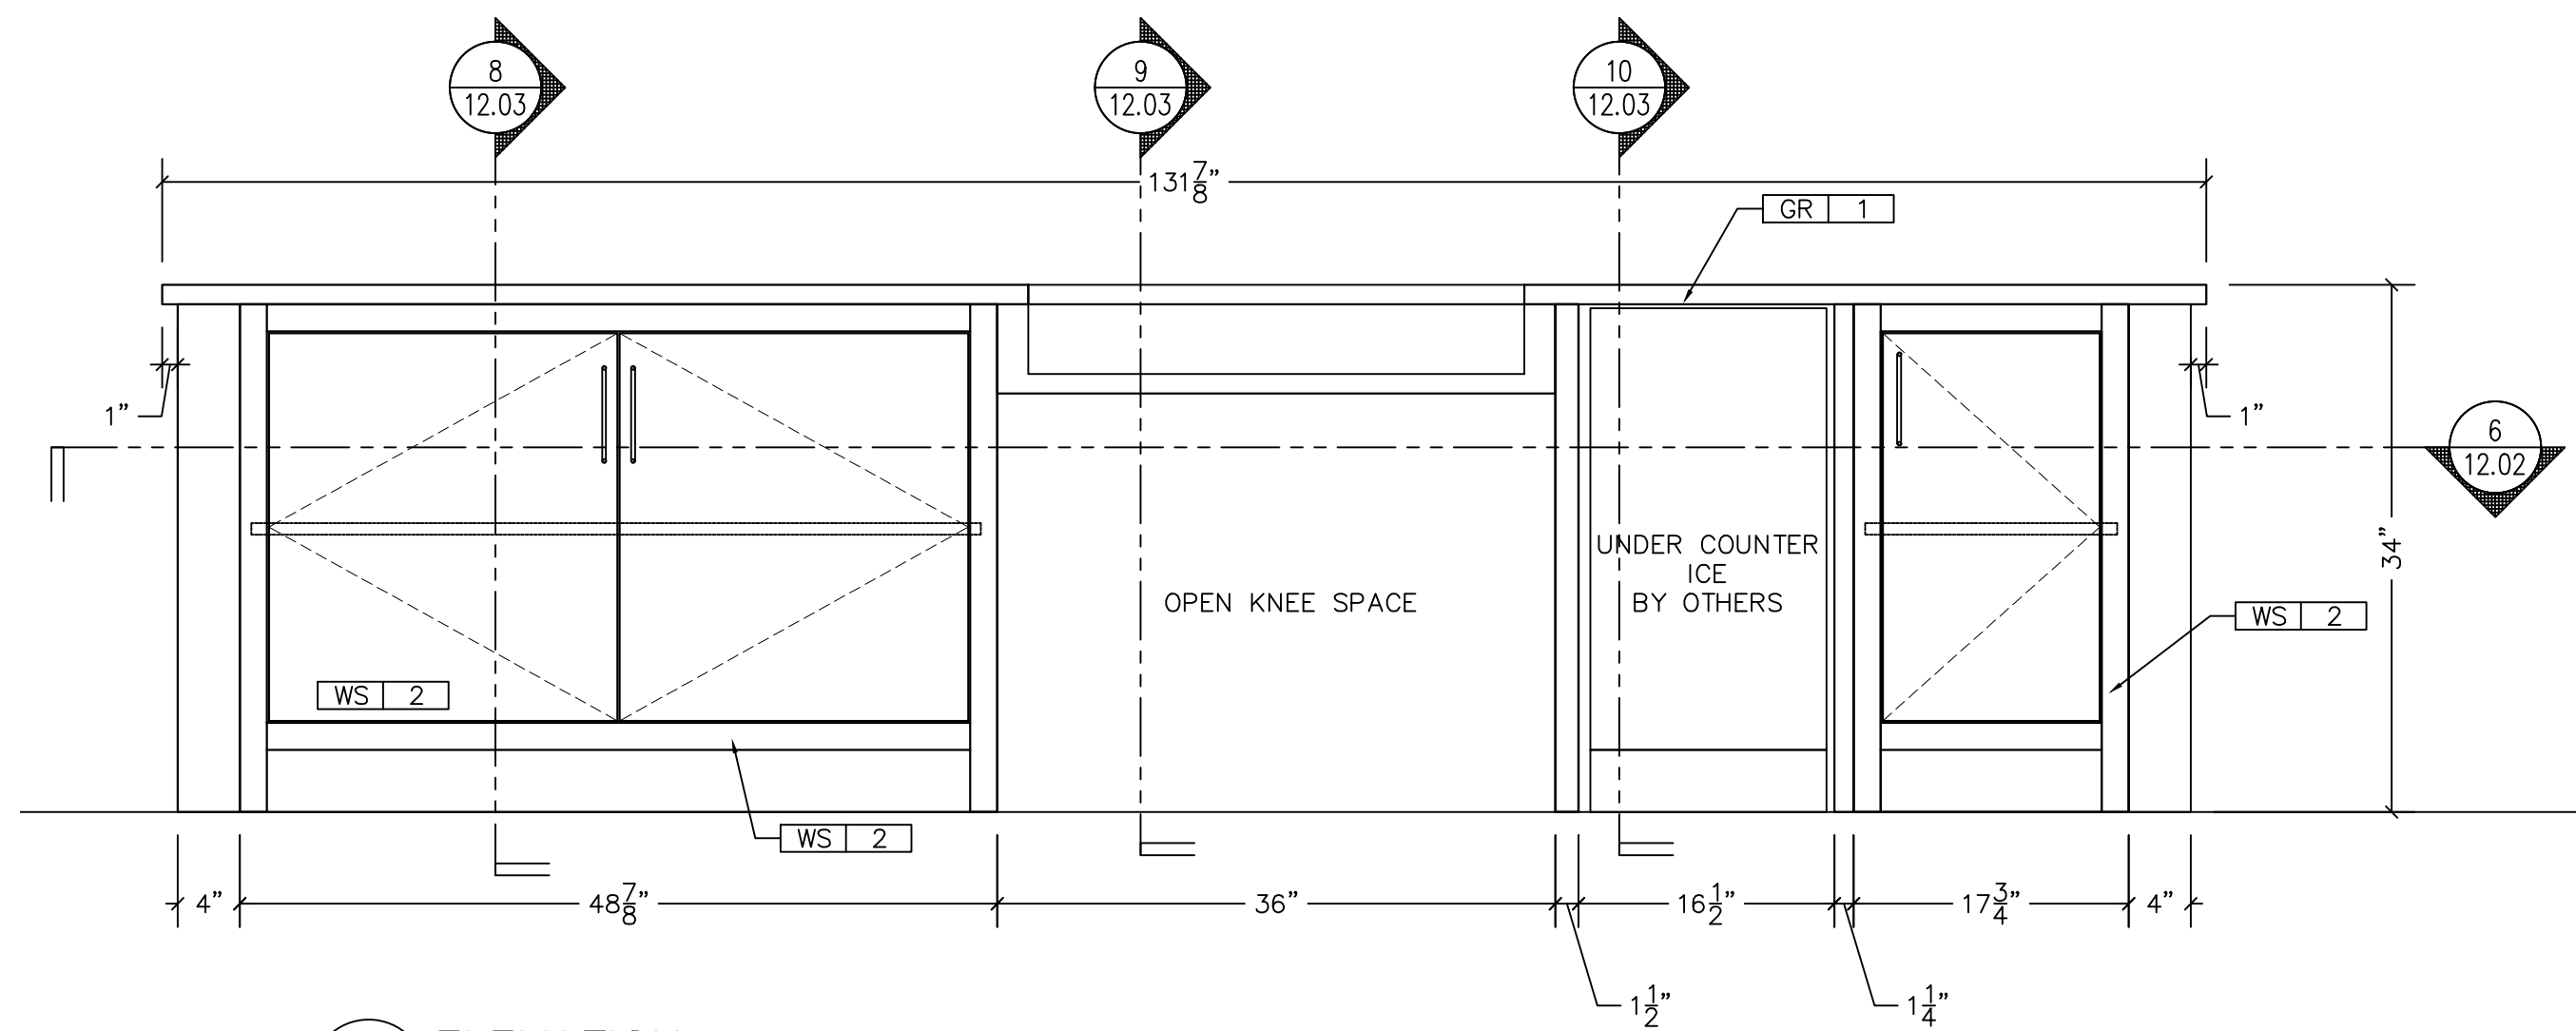



3 ELEVATION
12.01 SCALE: 1"=12" ARCH. REF.: 1/ID409

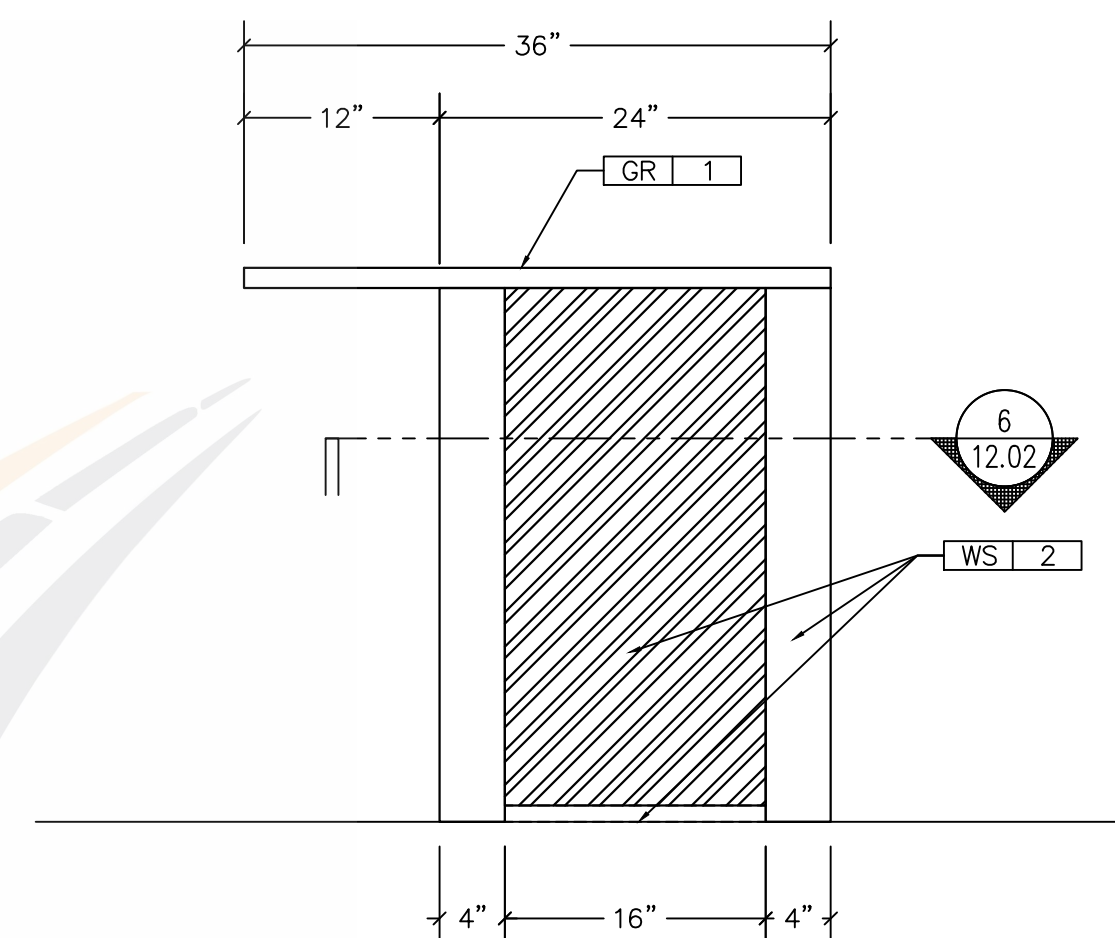


4 ELEVATION
12.01 SCALE: 1"=12" ARCH. REF.: 2/ID408

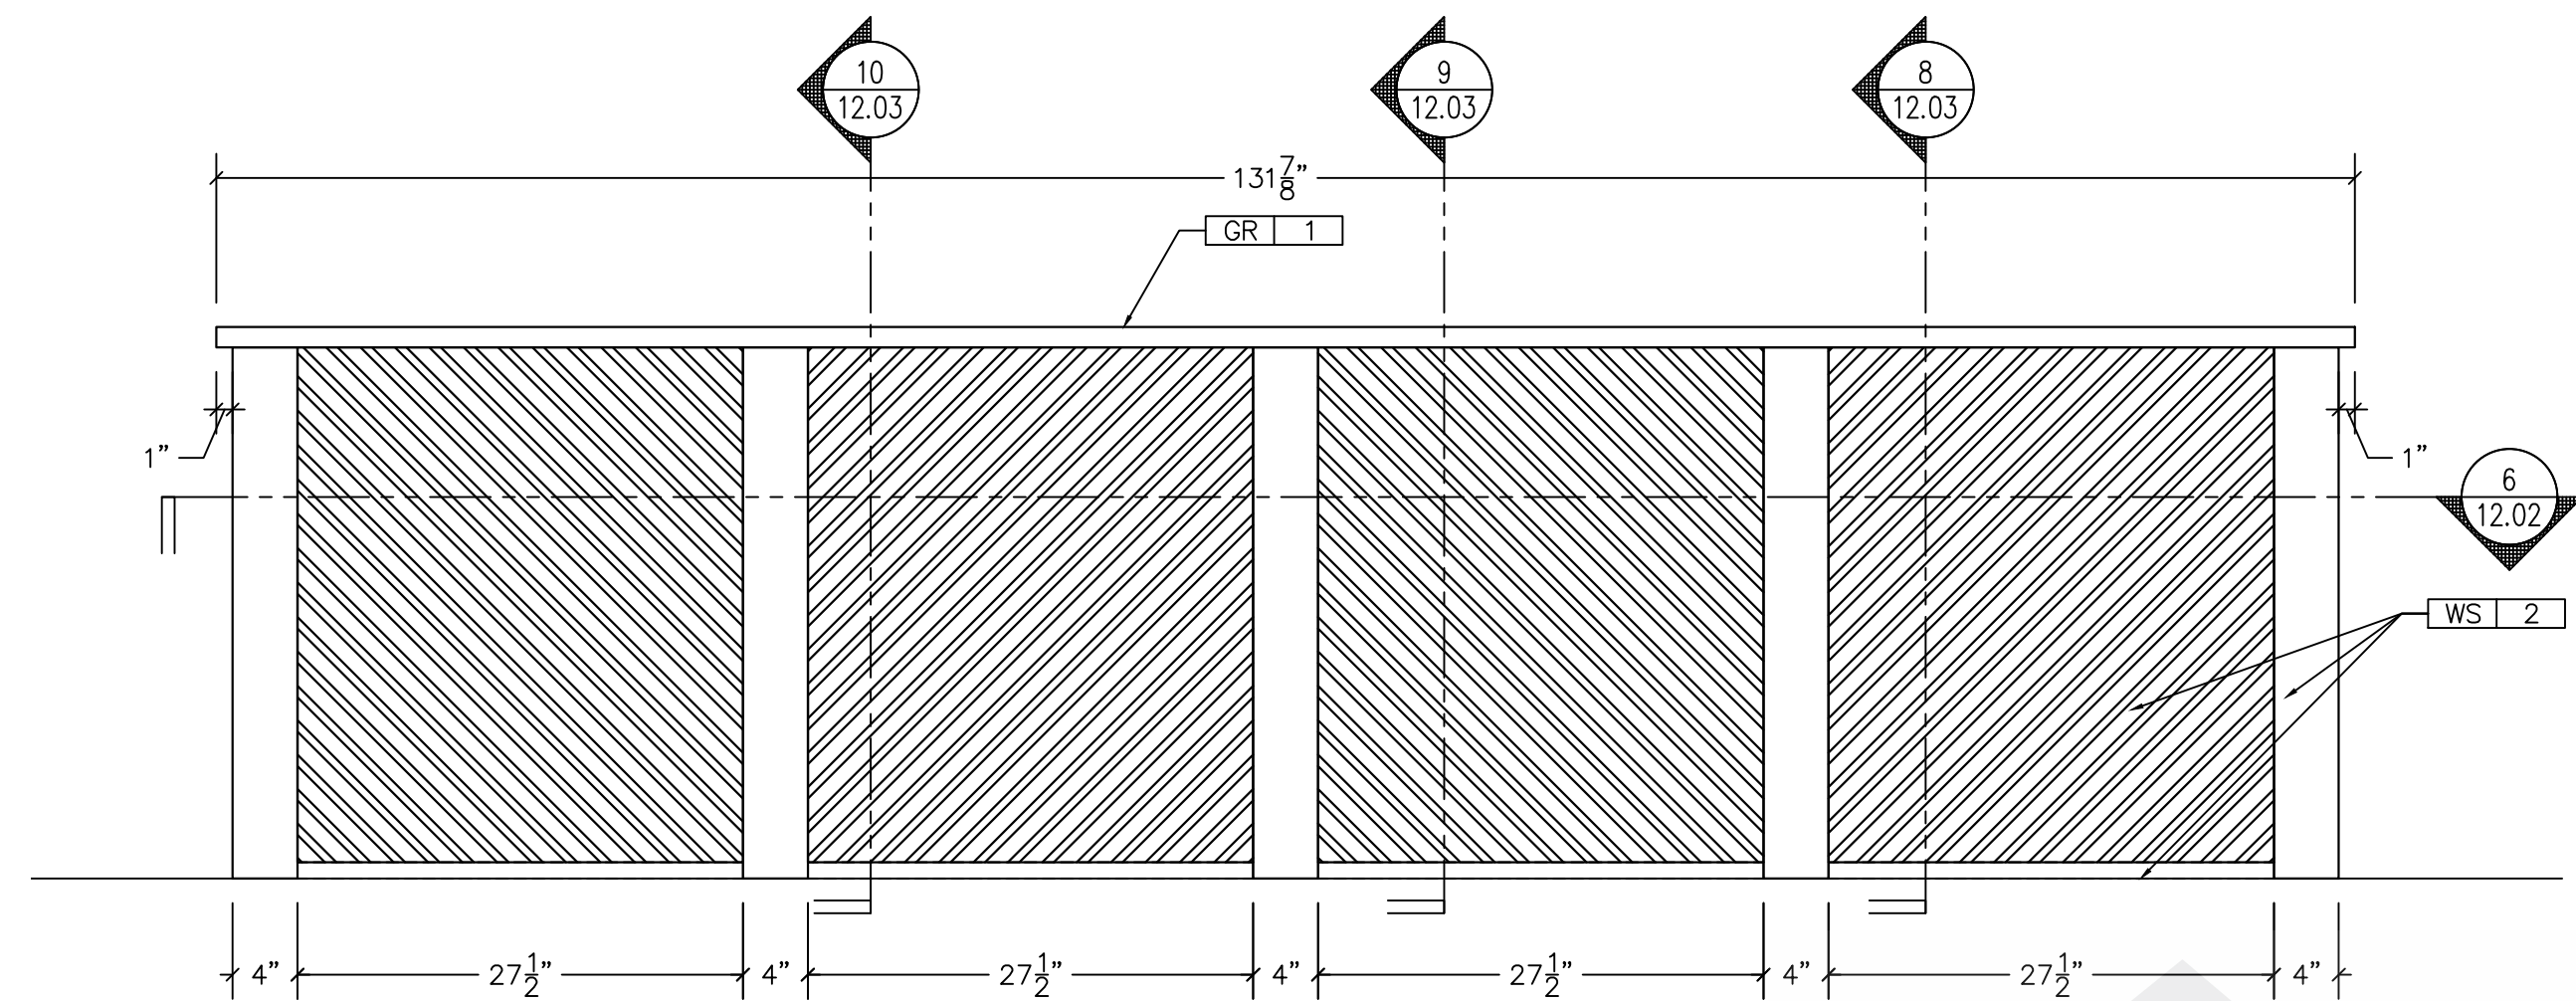


5 ELEVATION
12.01 SCALE: 1"=12" ARCH. REF.: 2/ID409

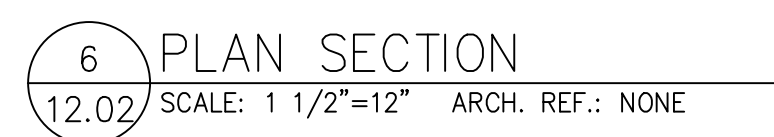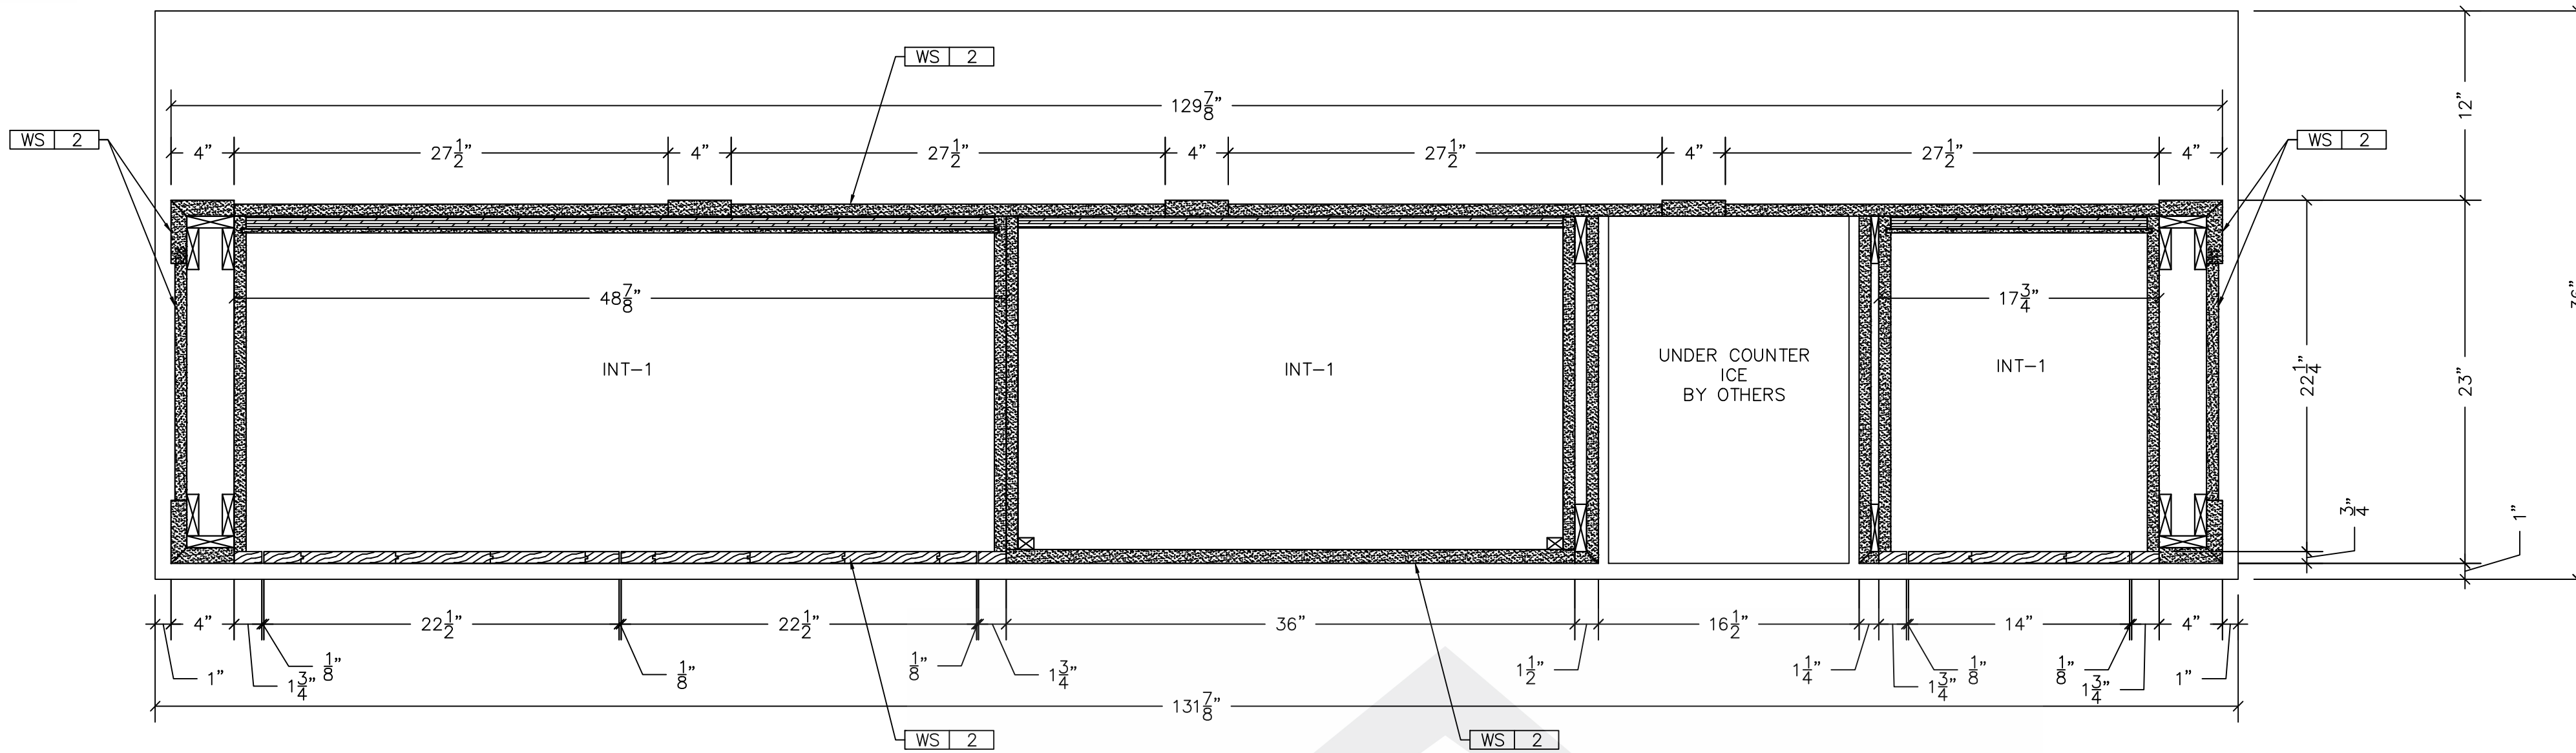


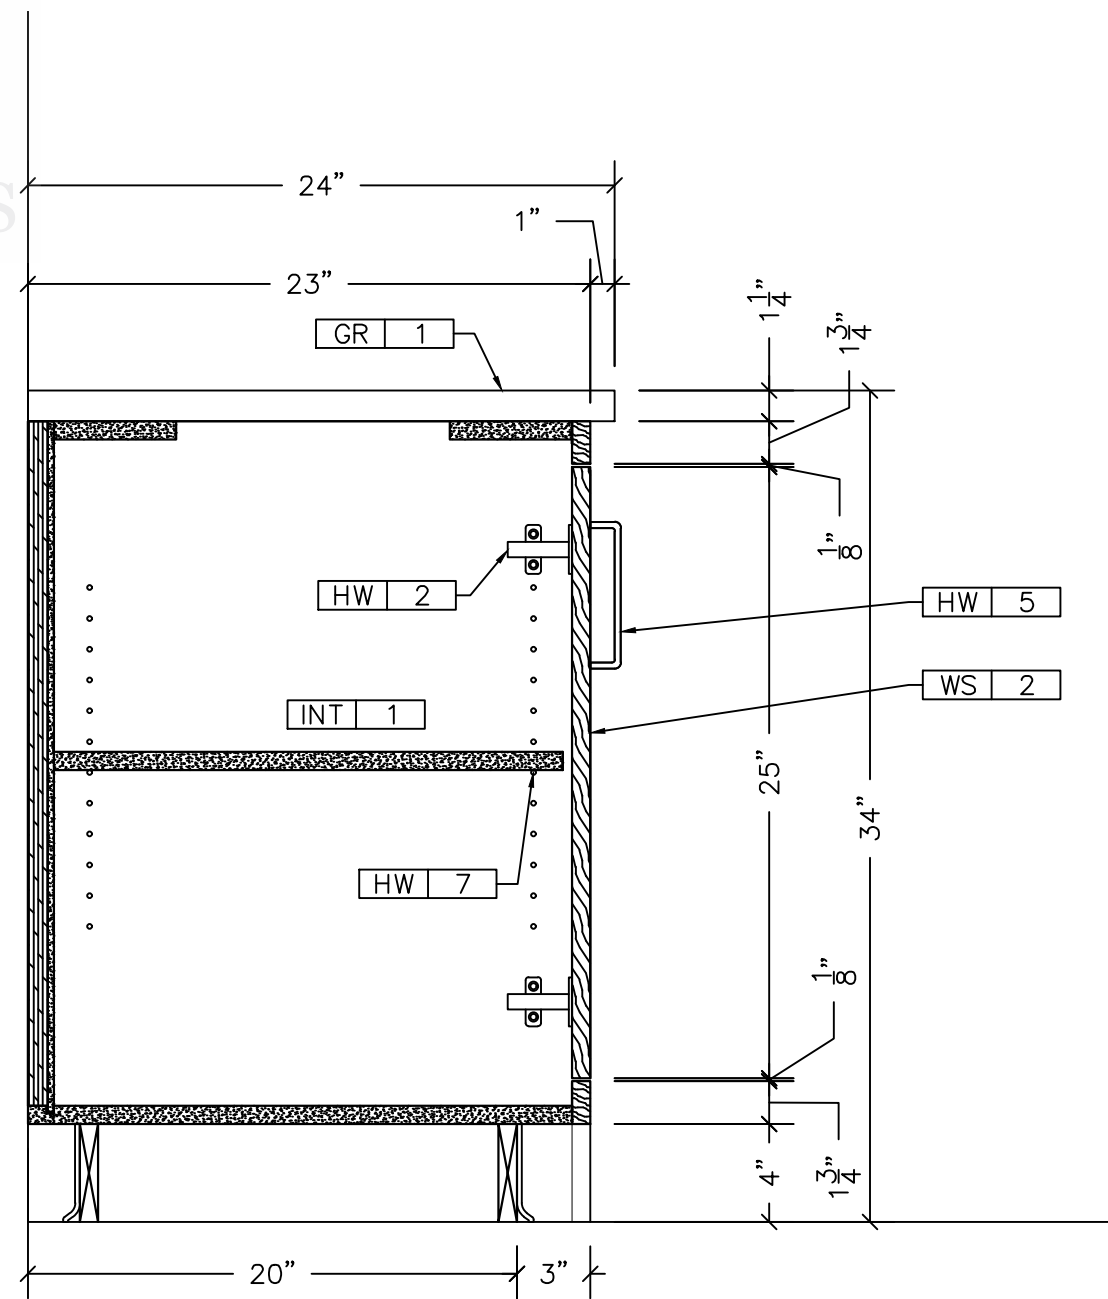


7 SECTION
12.03 SCALE: 1 1/2"=12" ARCH. REF.: NONE

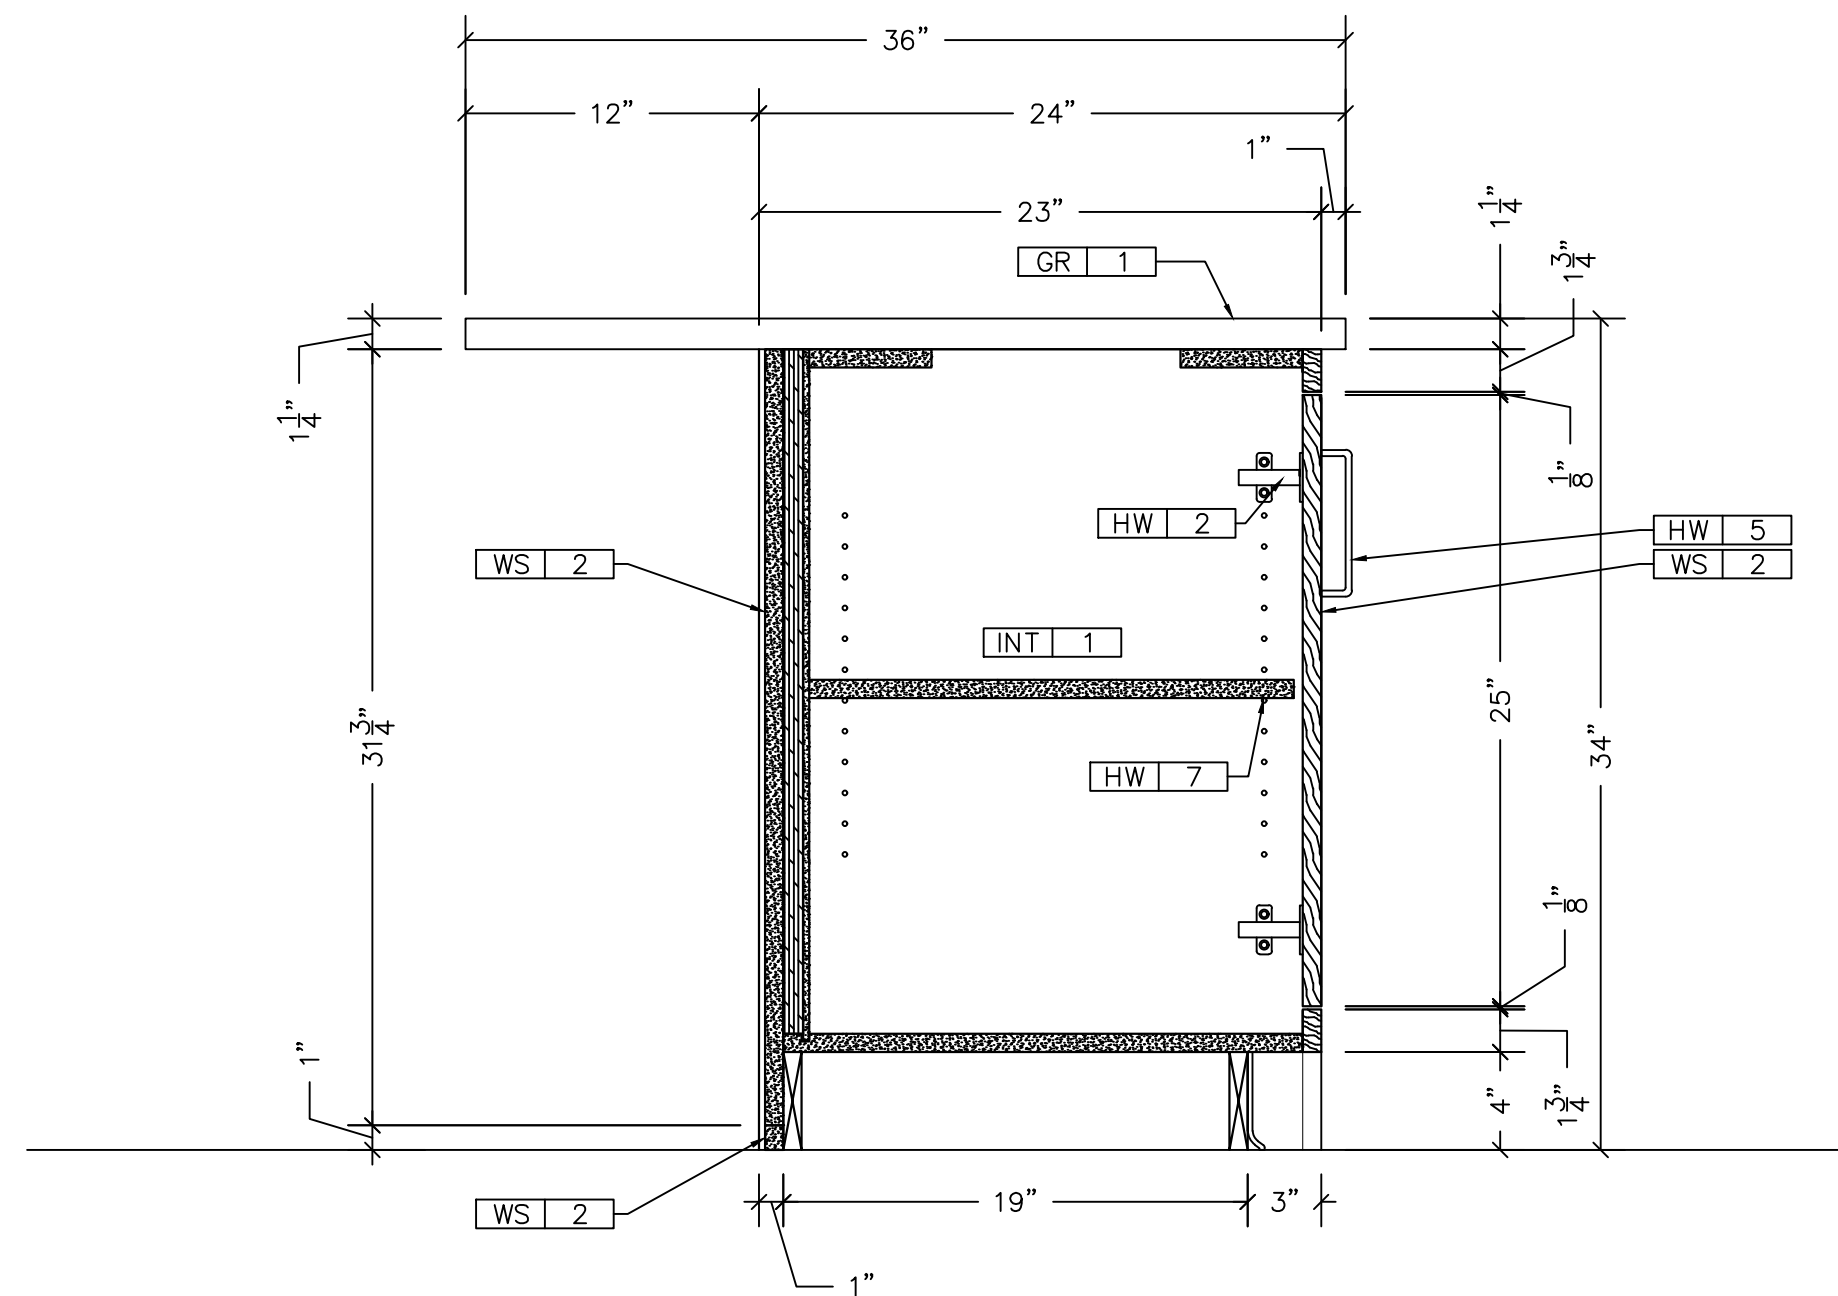

8 SECTION
12.03 SCALE: 1 1/2"=12" ARCH. REF.: NONE

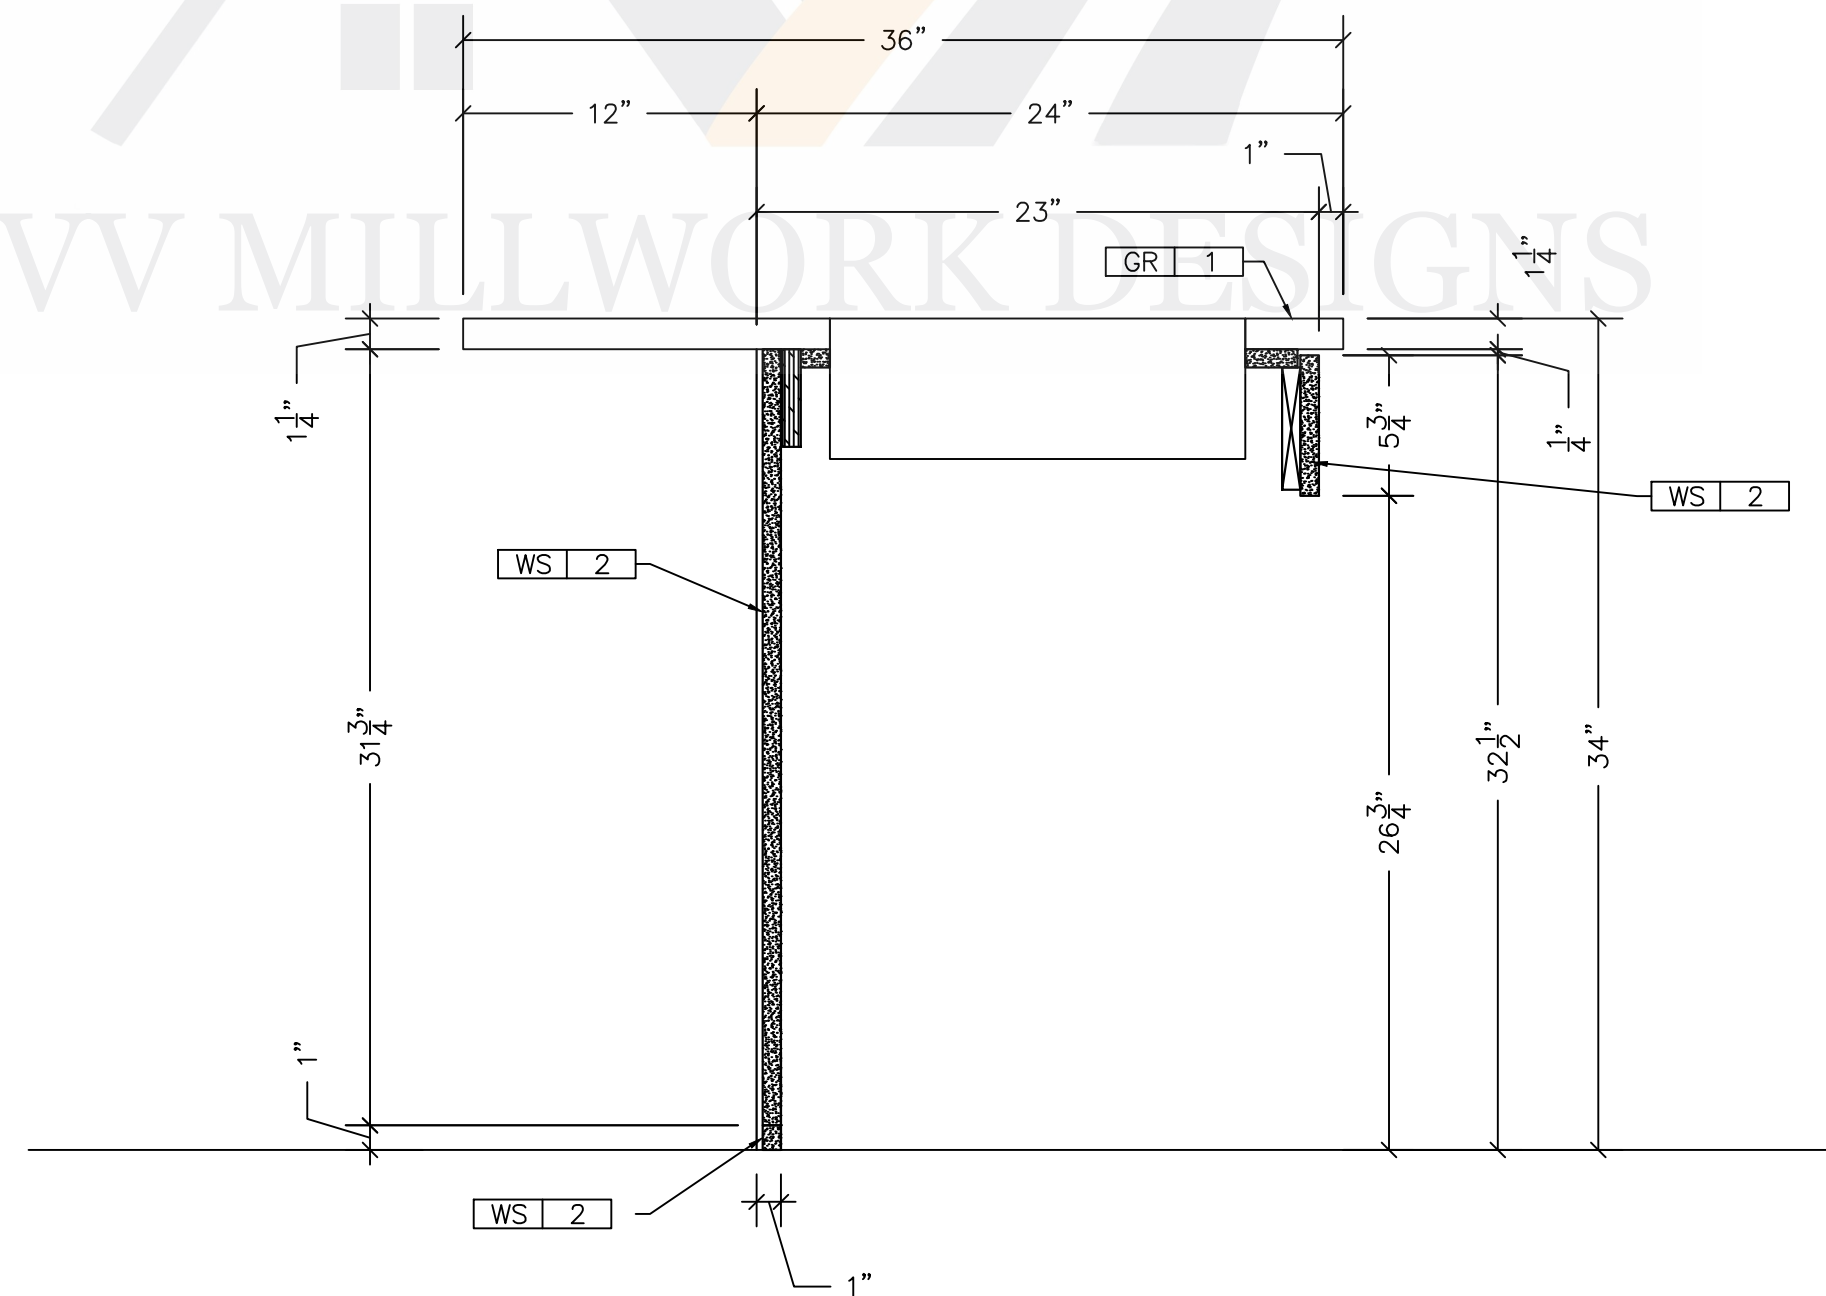

9 SECTION
12.03 SCALE: 1 1/2"=12" ARCH. REF.: NONE

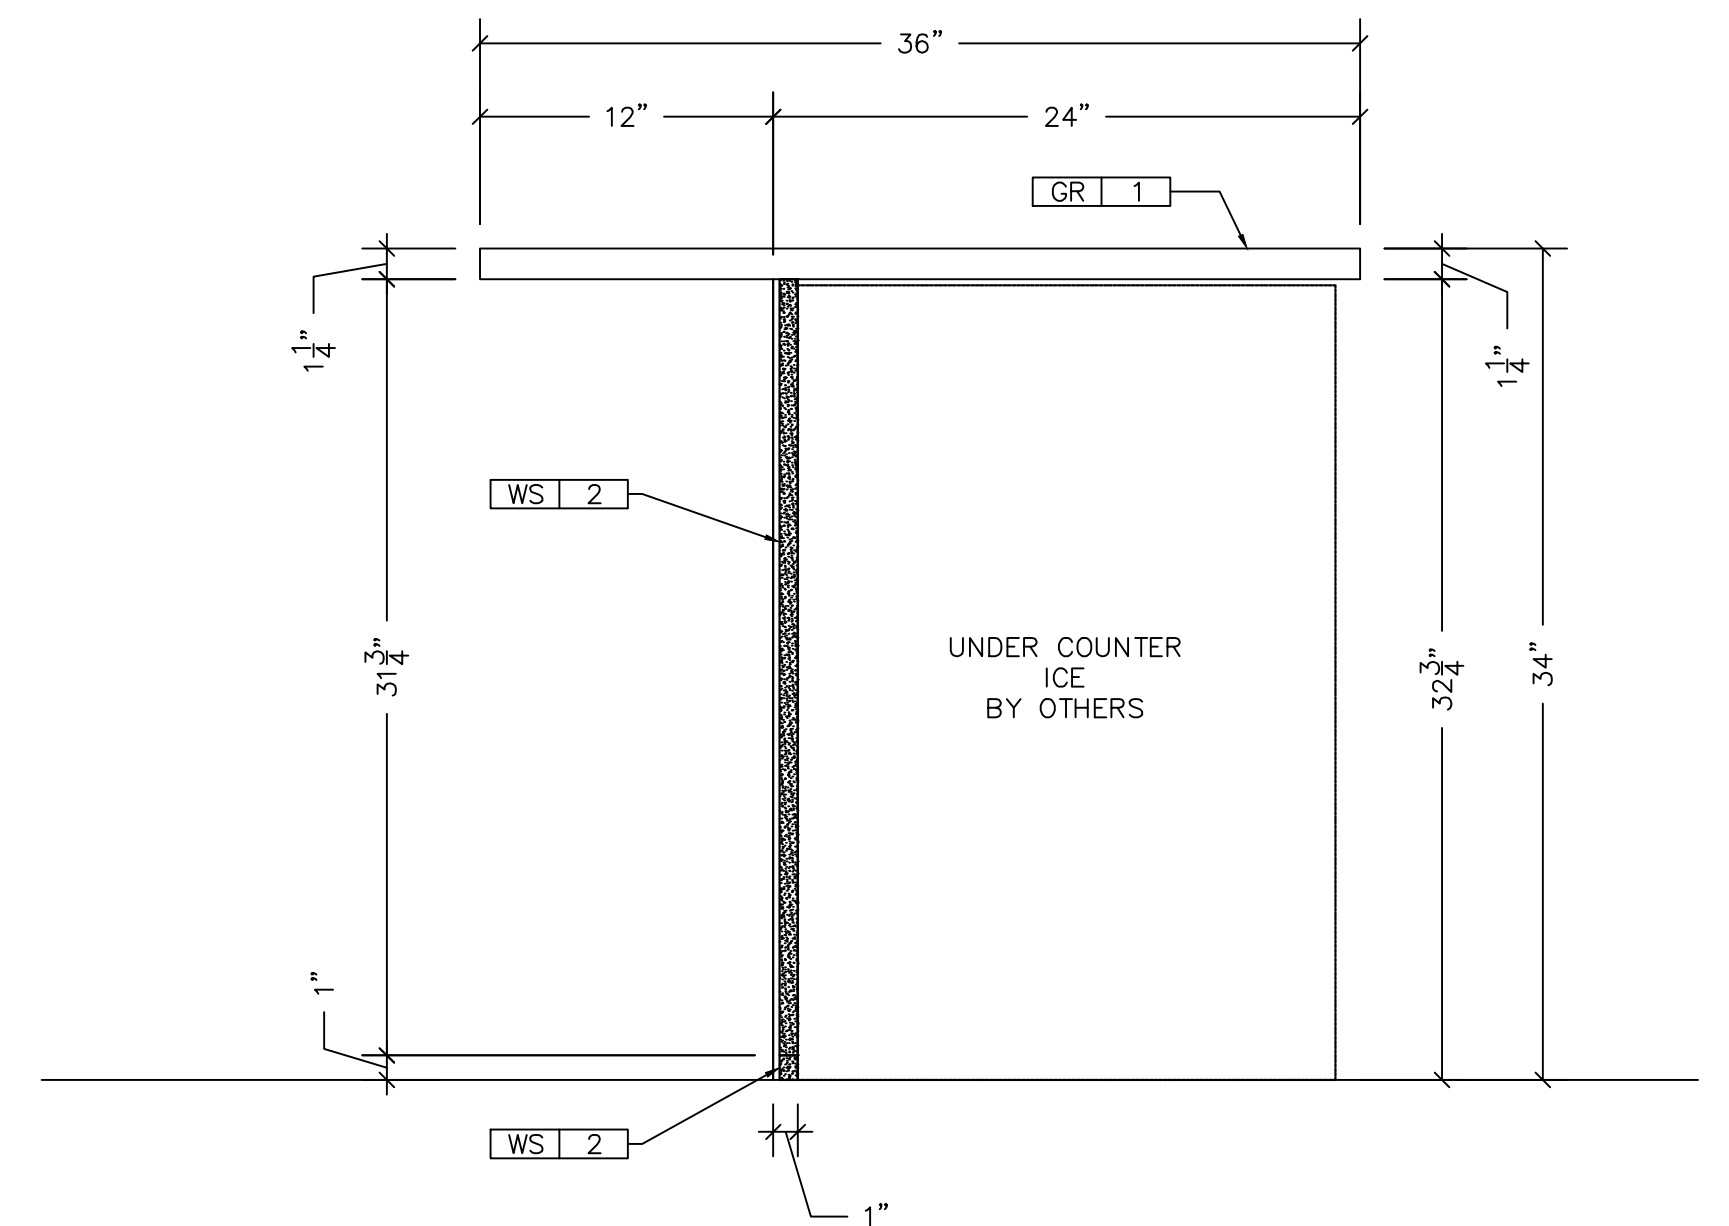

10 SECTION
12.03 SCALE: 1 1/2"=12" ARCH. REF.: NONE

TYPICAL WASH				
S.NO	ROOM NO.	ROOM NAME	AS SHOWN	MIRROR
1	1	WASH	√	
2	2	WASH	√	

